
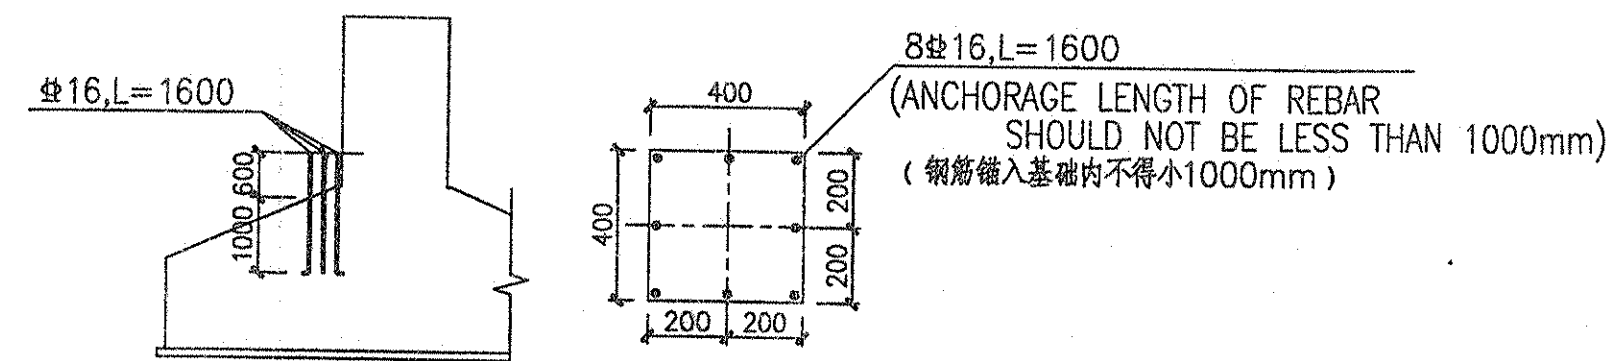


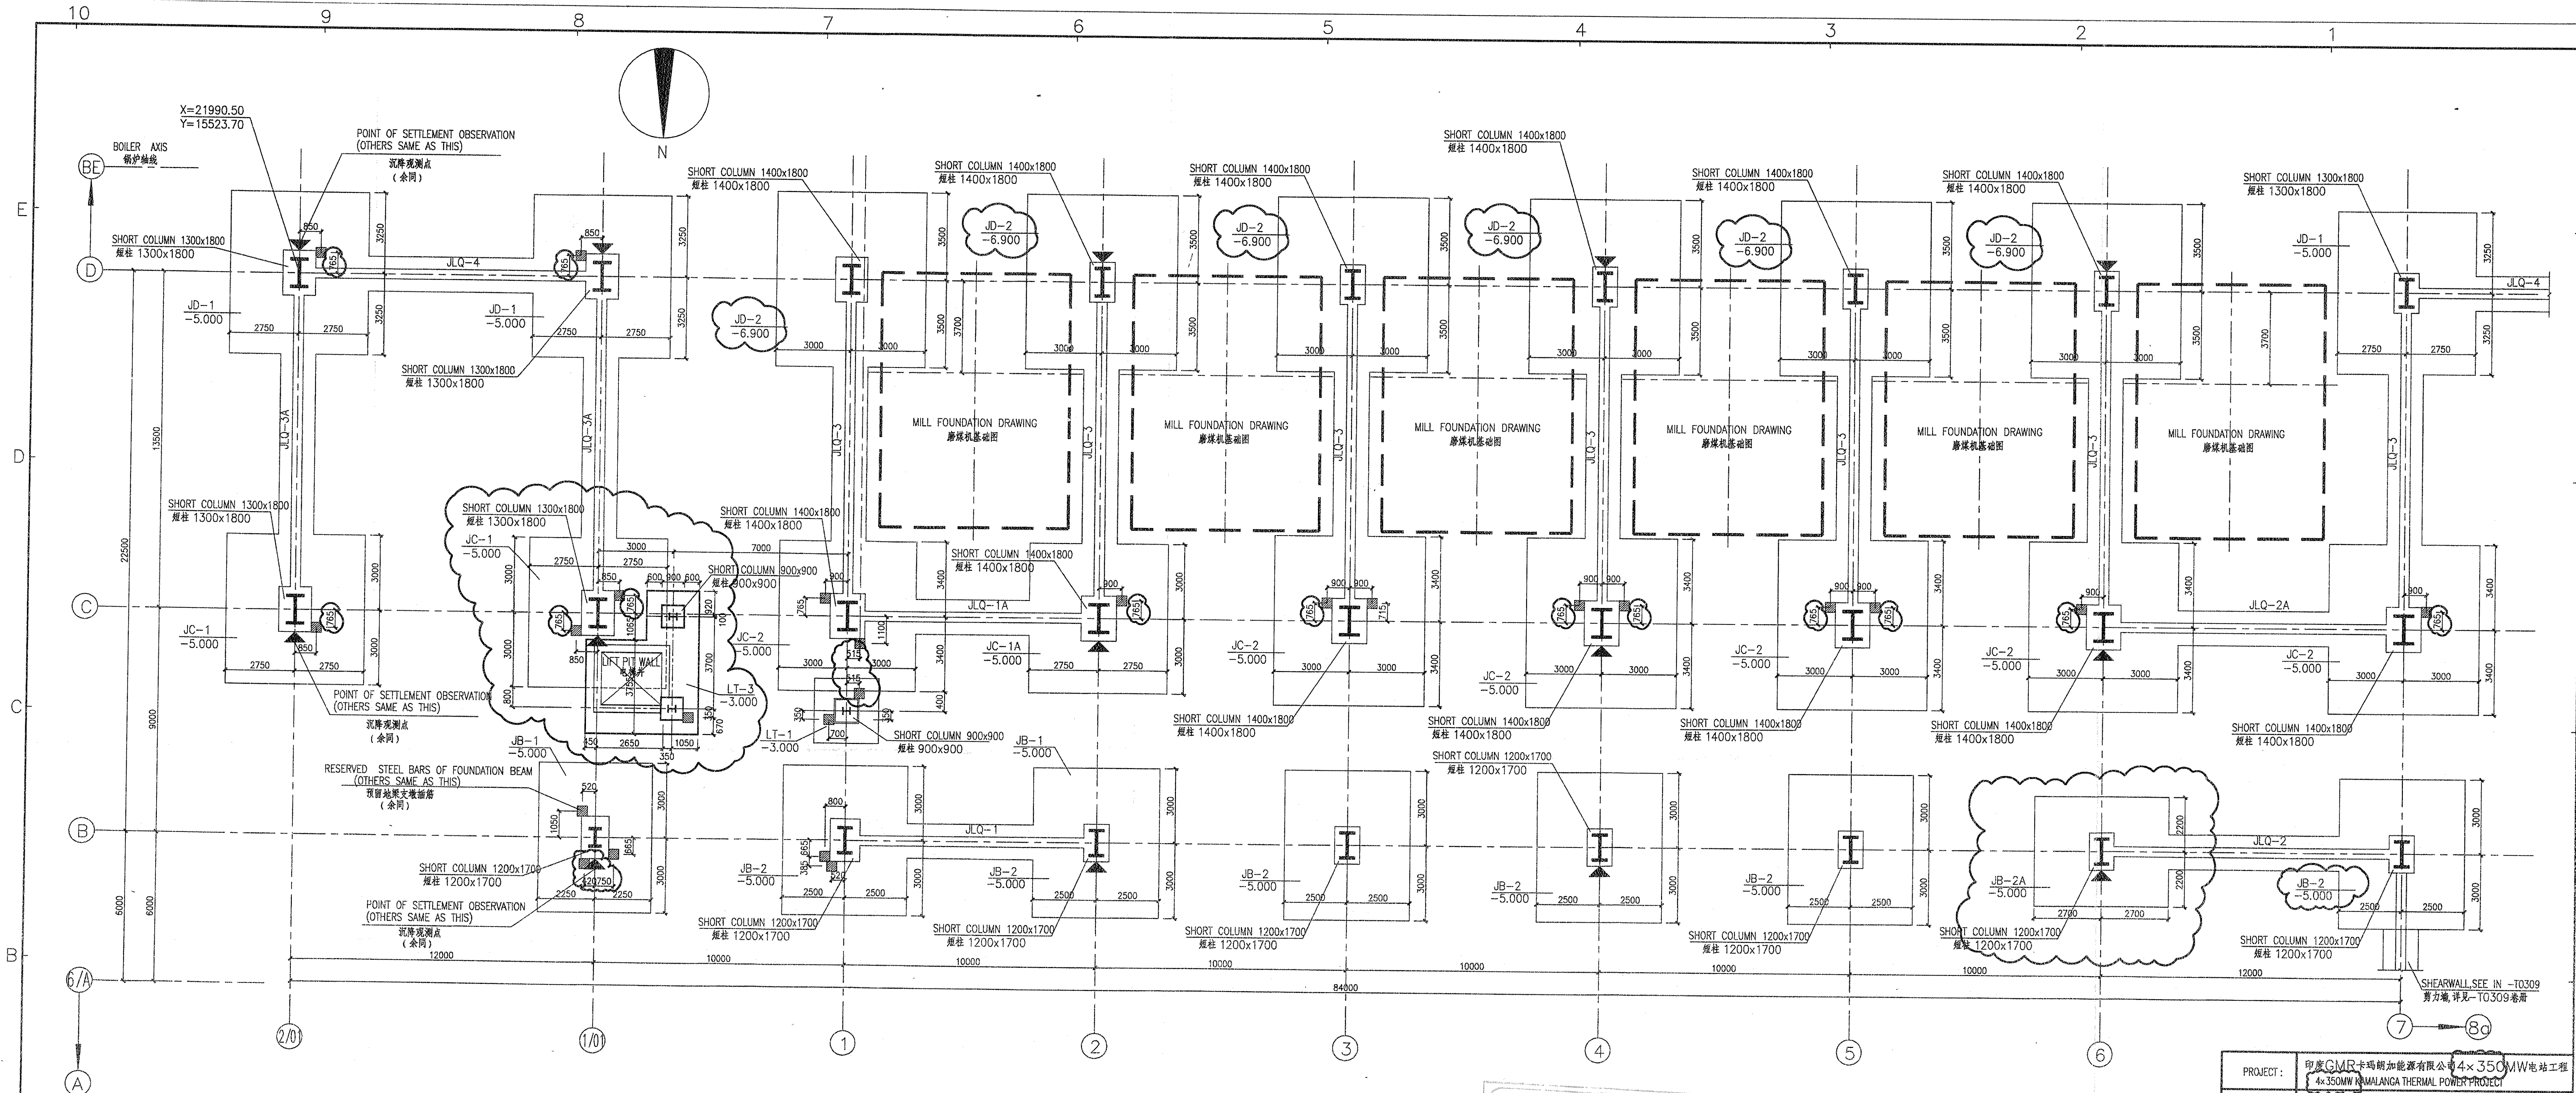

RESERVED STEEL BARS OF FOUNDATION BEAM
预留地基支墩插筋

GMR GKEL-KTTP
APPROVED
Reference: Signature: [Signature]

APPROVAL STATUS
Chk. A ☒ Chk. B ☐ Chk. C ☐
Chk. D ☐ Chk. E ☐ Chk. F ☐
THIS APPROVAL STATUS SHALL NOT RELIEVE THE CONTRACTOR FROM HIS CONTRACTUAL OBLIGATIONS
Date: 16/9/10
Signature: [Signature]

SEPCO	Signature	2010.09	B
COMPANY	Signature	2010.04	A

丁	Signature	2010.9	B
MECHANICAL	Signature	2010.9	B
SPECIAL	Signature	2010.9	B

REV	DATE	REVISION	REV	CHKD	RWD	APPR
B	2010.09.5	ADDING FOUNDATIONS FOR BOILER UNIT 4				
A	2010.04.19	THE DRAWINGS ARE REVISED ACCORDING TO THE COMMENTS.				

PROJECT:	印度GMR卡玛朗加能有限公司4x350MW电站工程 4x350MW KAMALANGA THERMAL POWER PROJECT
OWNER:	GMR 卡玛朗加能有限公司 GMR KAMALANGA ENERGY LIMITED
OWNER'S ENGINEER:	LAHMEYER INTERNATIONAL (INDIA) PVT. LTD. 拉玛雅国际咨询有限公司 LAHMEYER INTERNATIONAL (INDIA) PVT. LTD. CONSULTING ENGINEERS, GURGAON
EPC CONTRACTOR:	山东电力基本建设总公司 SEPCO ELECTRIC POWER CONSTRUCTION CORPORATION
ORIGINATOR DESIGN INSTITUTE/SUPPLIER:	STATE NUCLEAR ELECTRIC POWER PLANNING DESIGN & RESEARCH INSTITUTE
PROJECT CONTROL No.	KTTP-0-SNPDR-UHF-DT-0302(02)-B
STATE NUCLEAR ELECTRIC POWER PLANNING DESIGN & RESEARCH INSTITUTE	
PROJECT APPRD.	4x350MW KAMALANGA THERMAL POWER PROJECT
DESIGN PHASE	DETAIL DESIGN
RWED.	何世波
CHKD.	陈明
DSGD.	陈明
SCALE	1:100
DATE	2010.04
DWG. NO.	37-F4341S-T0302-02
REV. B	

FOUNDATION OF COLUMN LINE ③④⑤ SH1
③④⑤列基础平面图 (一)