


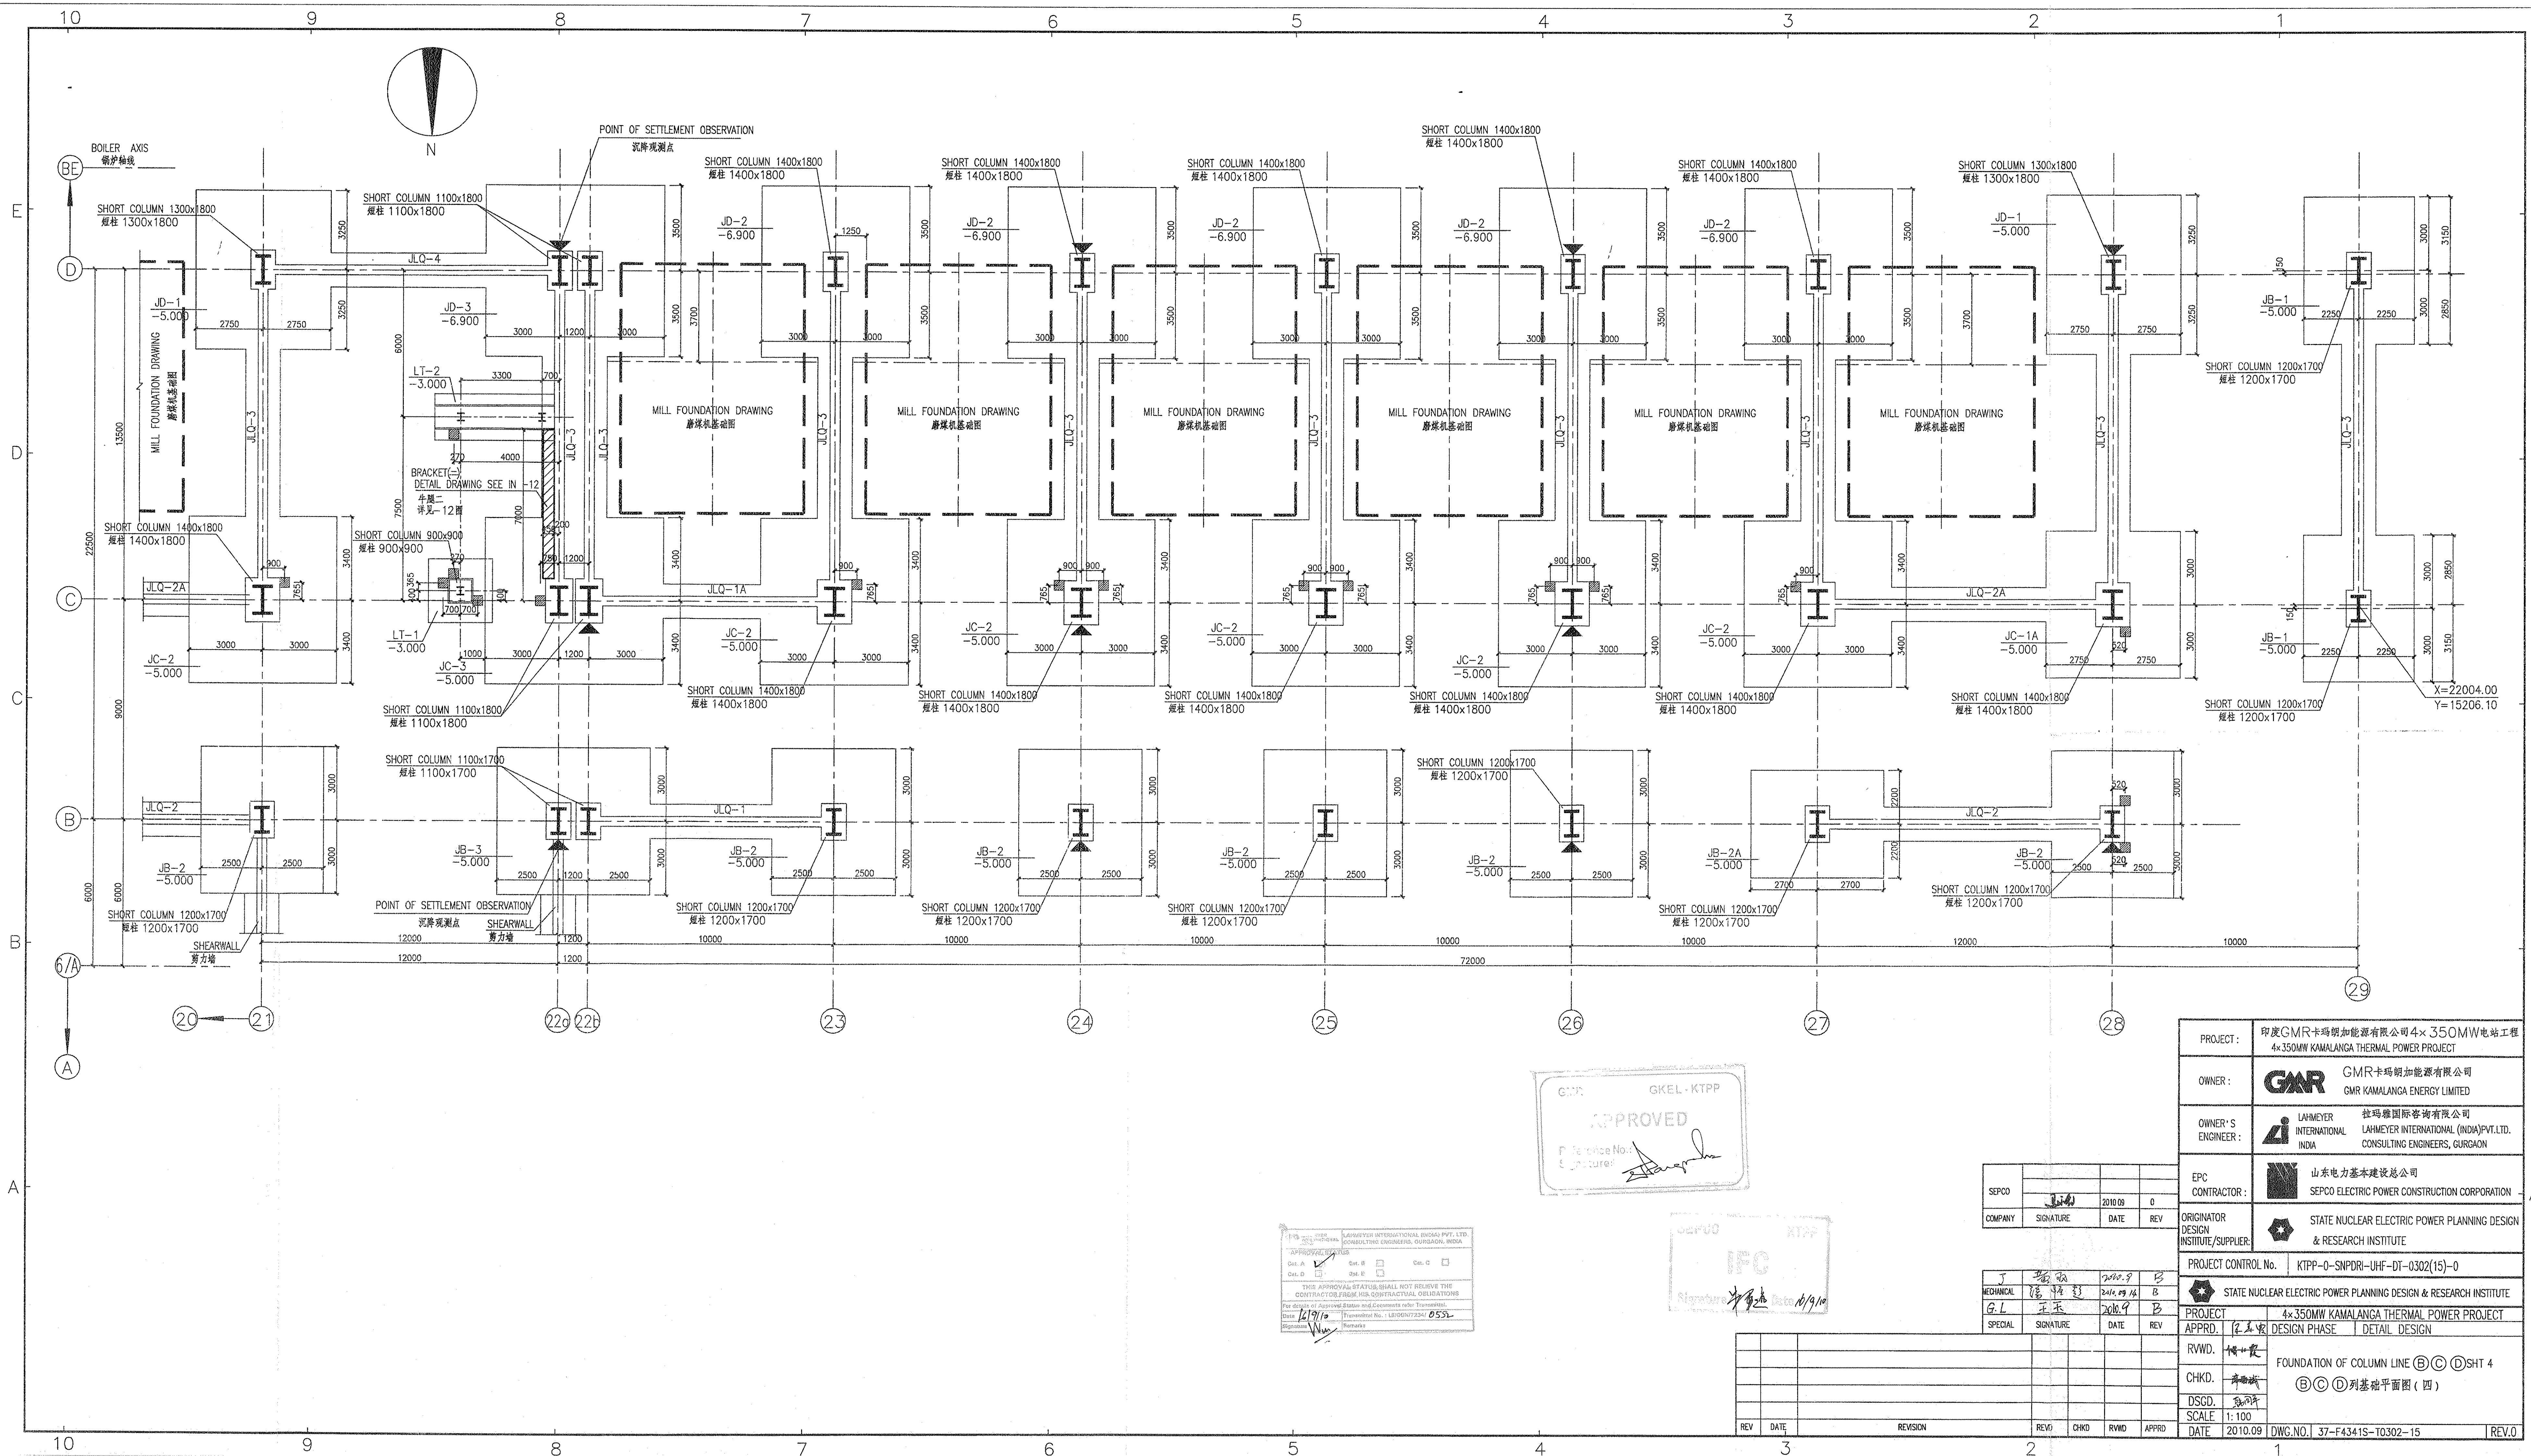

APPROVED
Signature: [Signature]
Date: 1/9/10

APPROVAL STATUS
CHK. A ☒ CHK. B ☐ CHK. C ☐
CHK. D ☐ CHK. E ☐
THIS APPROVAL STATUS SHALL NOT RELIEVE THE CONTRACTOR FROM HIS CONTRACTUAL OBLIGATIONS.
For design of foundation drawing and construction site preparation.
Date: 1/9/10
Signature: [Signature]
Remarks:

Signature: [Signature]
Date: 1/9/10

SEPCO	COMPANY	SIGNATURE	DATE	REV
		[Signature]	2010.09	0

MECHANICAL	SPECIAL	SIGNATURE	DATE	REV
		[Signature]	2010.09	B

PROJECT:	印度GMR卡玛朗加能源有限公司4x350MW电站工程 4x350MW KAMALANGA THERMAL POWER PROJECT
OWNER:	GMR 卡玛朗加能源有限公司 GMR KAMALANGA ENERGY LIMITED
OWNER'S ENGINEER:	LAHMEYER INTERNATIONAL (INDIA) PVT. LTD. LAHMEYER INTERNATIONAL CONSULTING ENGINEERS, GURGAON
EPC CONTRACTOR:	山东电力基本建设总公司 SEPCO ELECTRIC POWER CONSTRUCTION CORPORATION
ORIGINATOR DESIGN INSTITUTE/SUPPLIER:	STATE NUCLEAR ELECTRIC POWER PLANNING DESIGN & RESEARCH INSTITUTE
PROJECT CONTROL No.	KTPP-0-SNPDR1-UHF-DT-0302(15)-0
PROJECT APPR.	4x350MW KAMALANGA THERMAL POWER PROJECT DESIGN PHASE: [] DETAIL DESIGN: []
RVWD.	基础设计
CHKD.	基础设计
DSGD.	基础设计
SCALE	1:100
DATE	2010.09
DWG. NO.	37-F4341S-T0302-15
REV. 0	

FOUNDATION OF COLUMN LINE (B)(C)(D) SHT 4
B(C)(D)列基础平面图(四)