


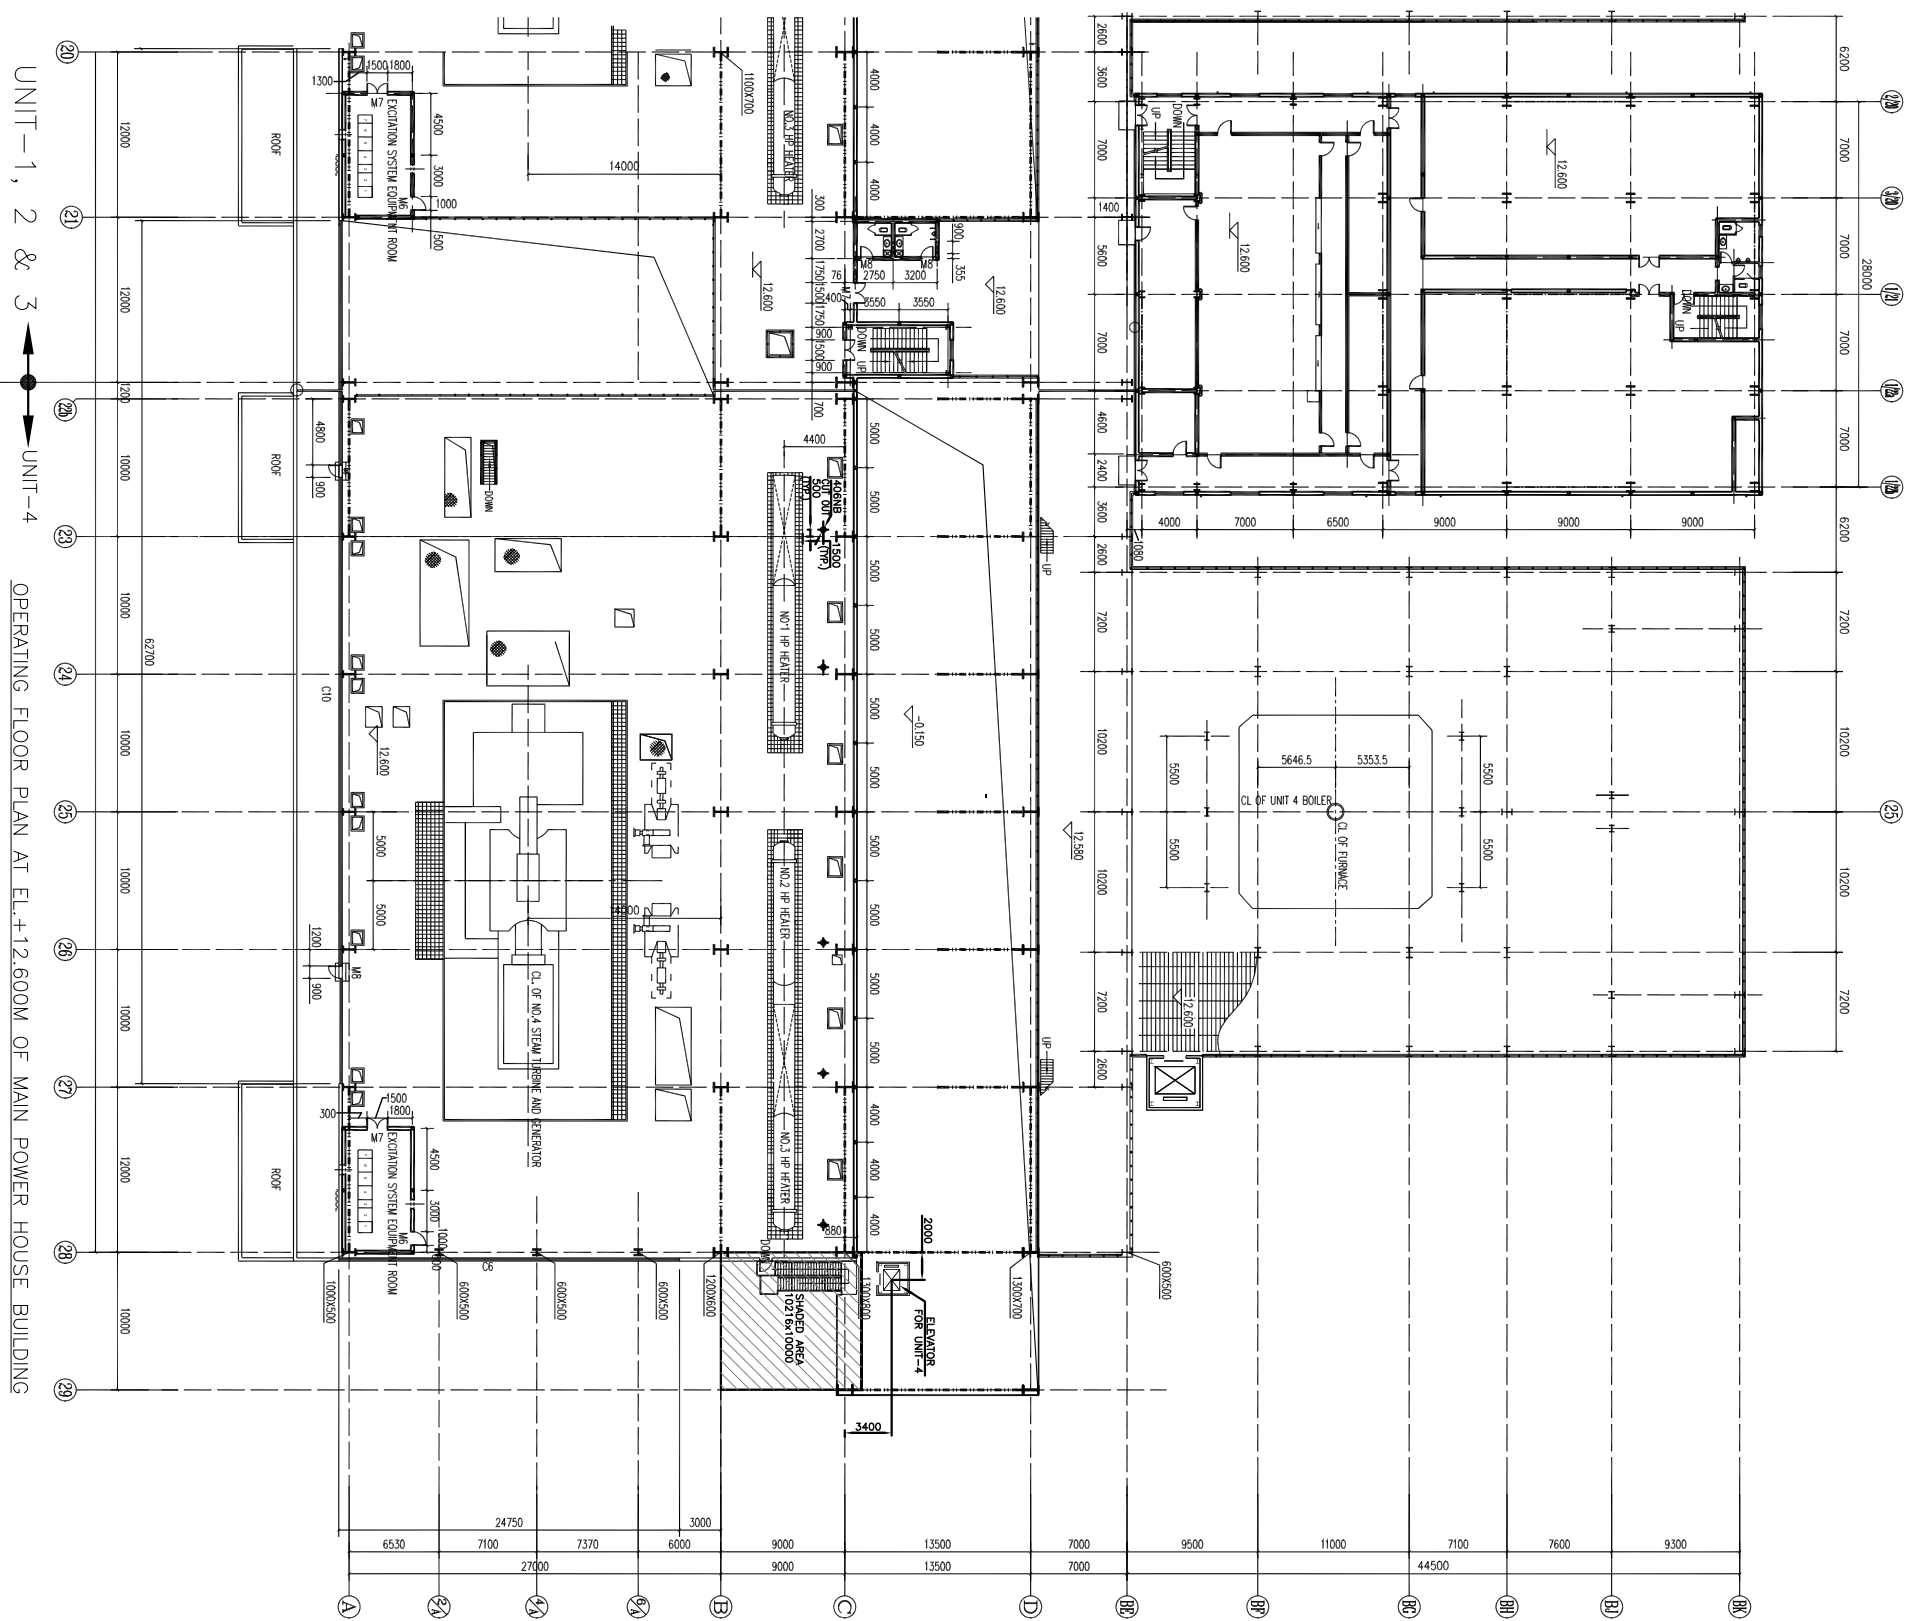

FILE LOCATION: D:\SUJOY\17A08,24A02,24A04,24A11_Subarna_19.08.24\24A11\24A11-DWG-M-004C_REV.0.dwg
PLOT DATE: 19 May 2025, 3:52 PM

[illegible]

OWNER	 GMR KAMALANGA ENERGY LIMITED	
PROJECT	1 X 350 MW KAMALANGA THERMAL POWER PROJECT	
TITLE	PLAN AT EL. 12.600M OF MAIN POWER HOUSE BUILDING	
 DEVELOPMENT CONSULTANTS PVT LTD. KOLKATA · MUMBAI · CHENNAI · NEW DELHI		
PREPARED	S.C.	JOB NO. 24A11
CHECKED	S.P.	SCALE 1/200
APPROVED	SKC	DATE 29/04/2025
DWG. NO.	24A11-DWG-M-004C	
		 
		REV 1 1 OF 1

FOR TENDER PURPOSE ONLY