

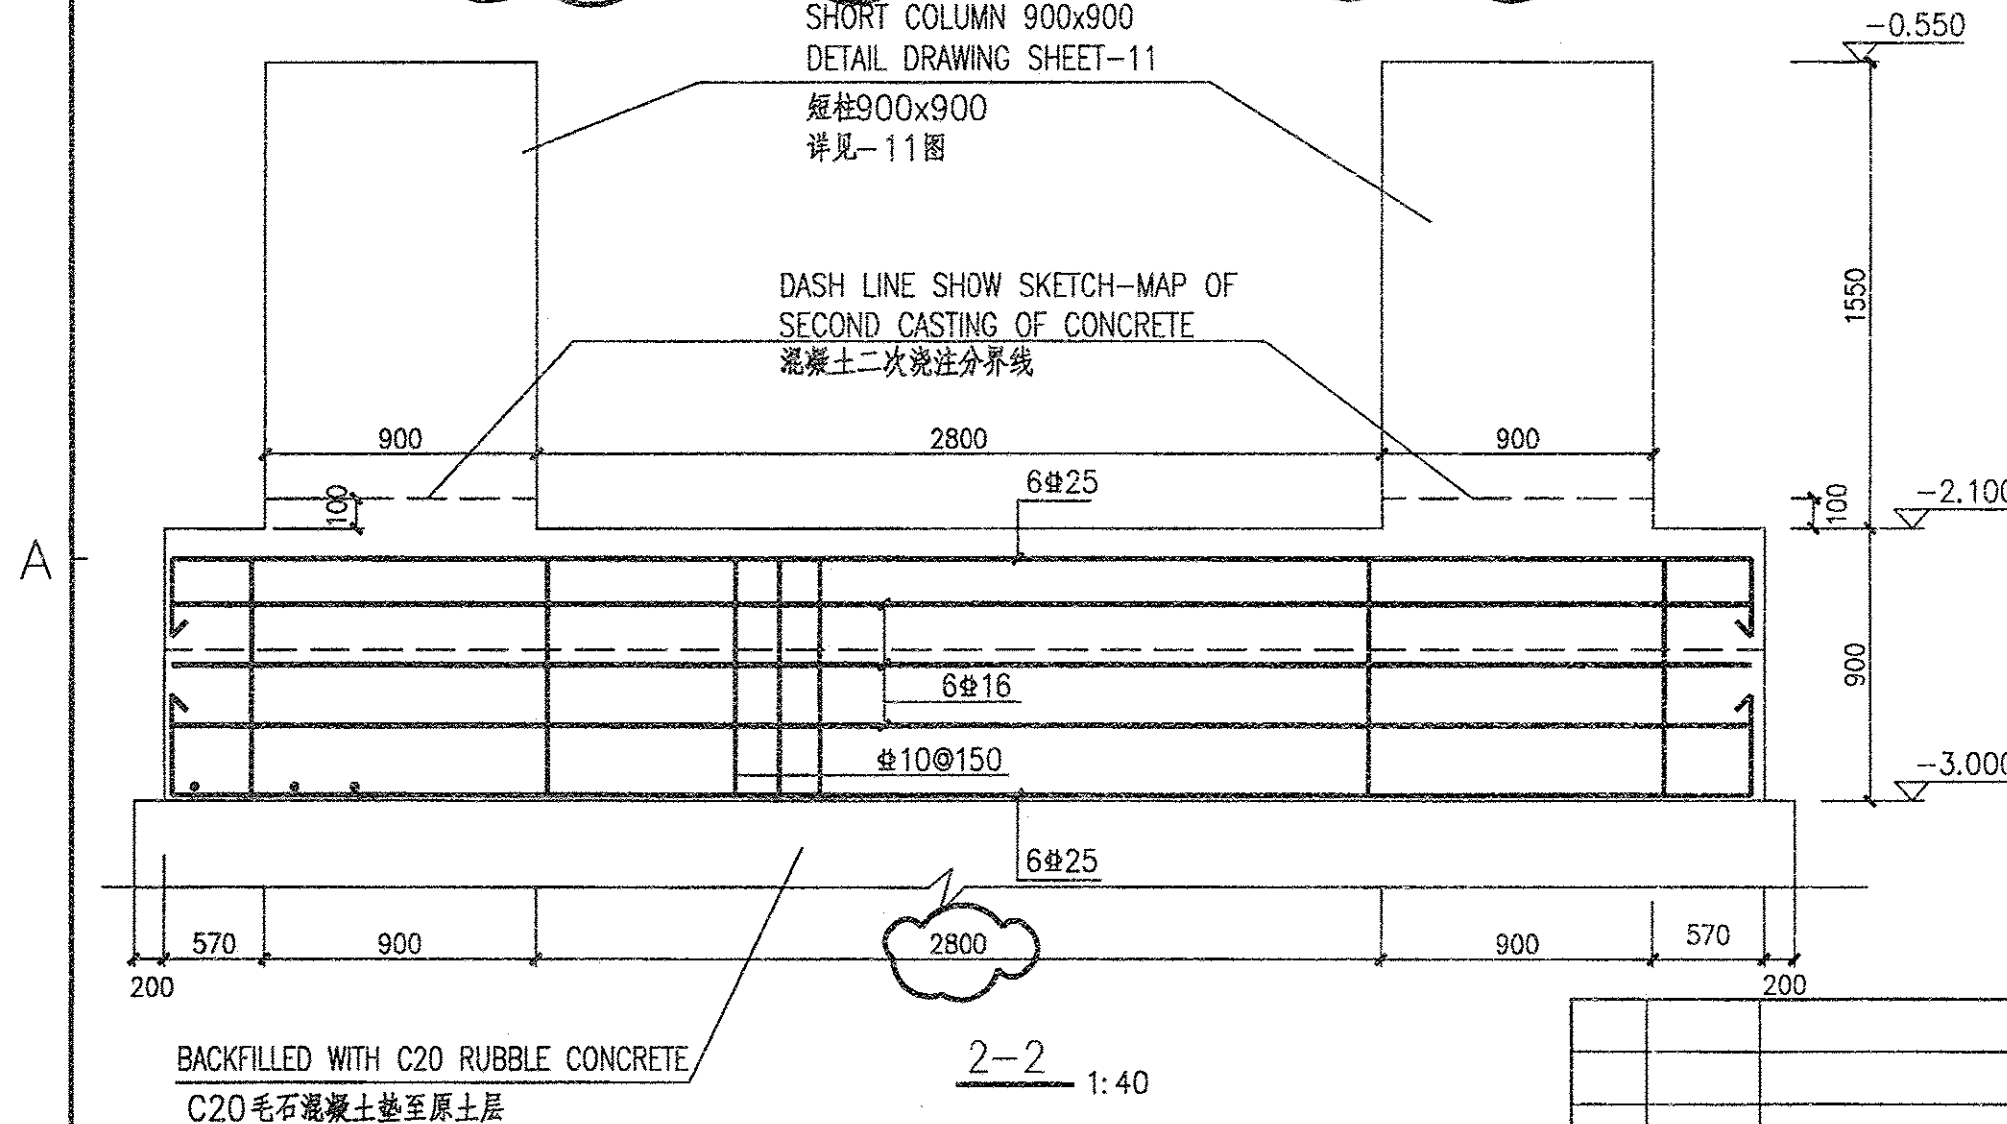
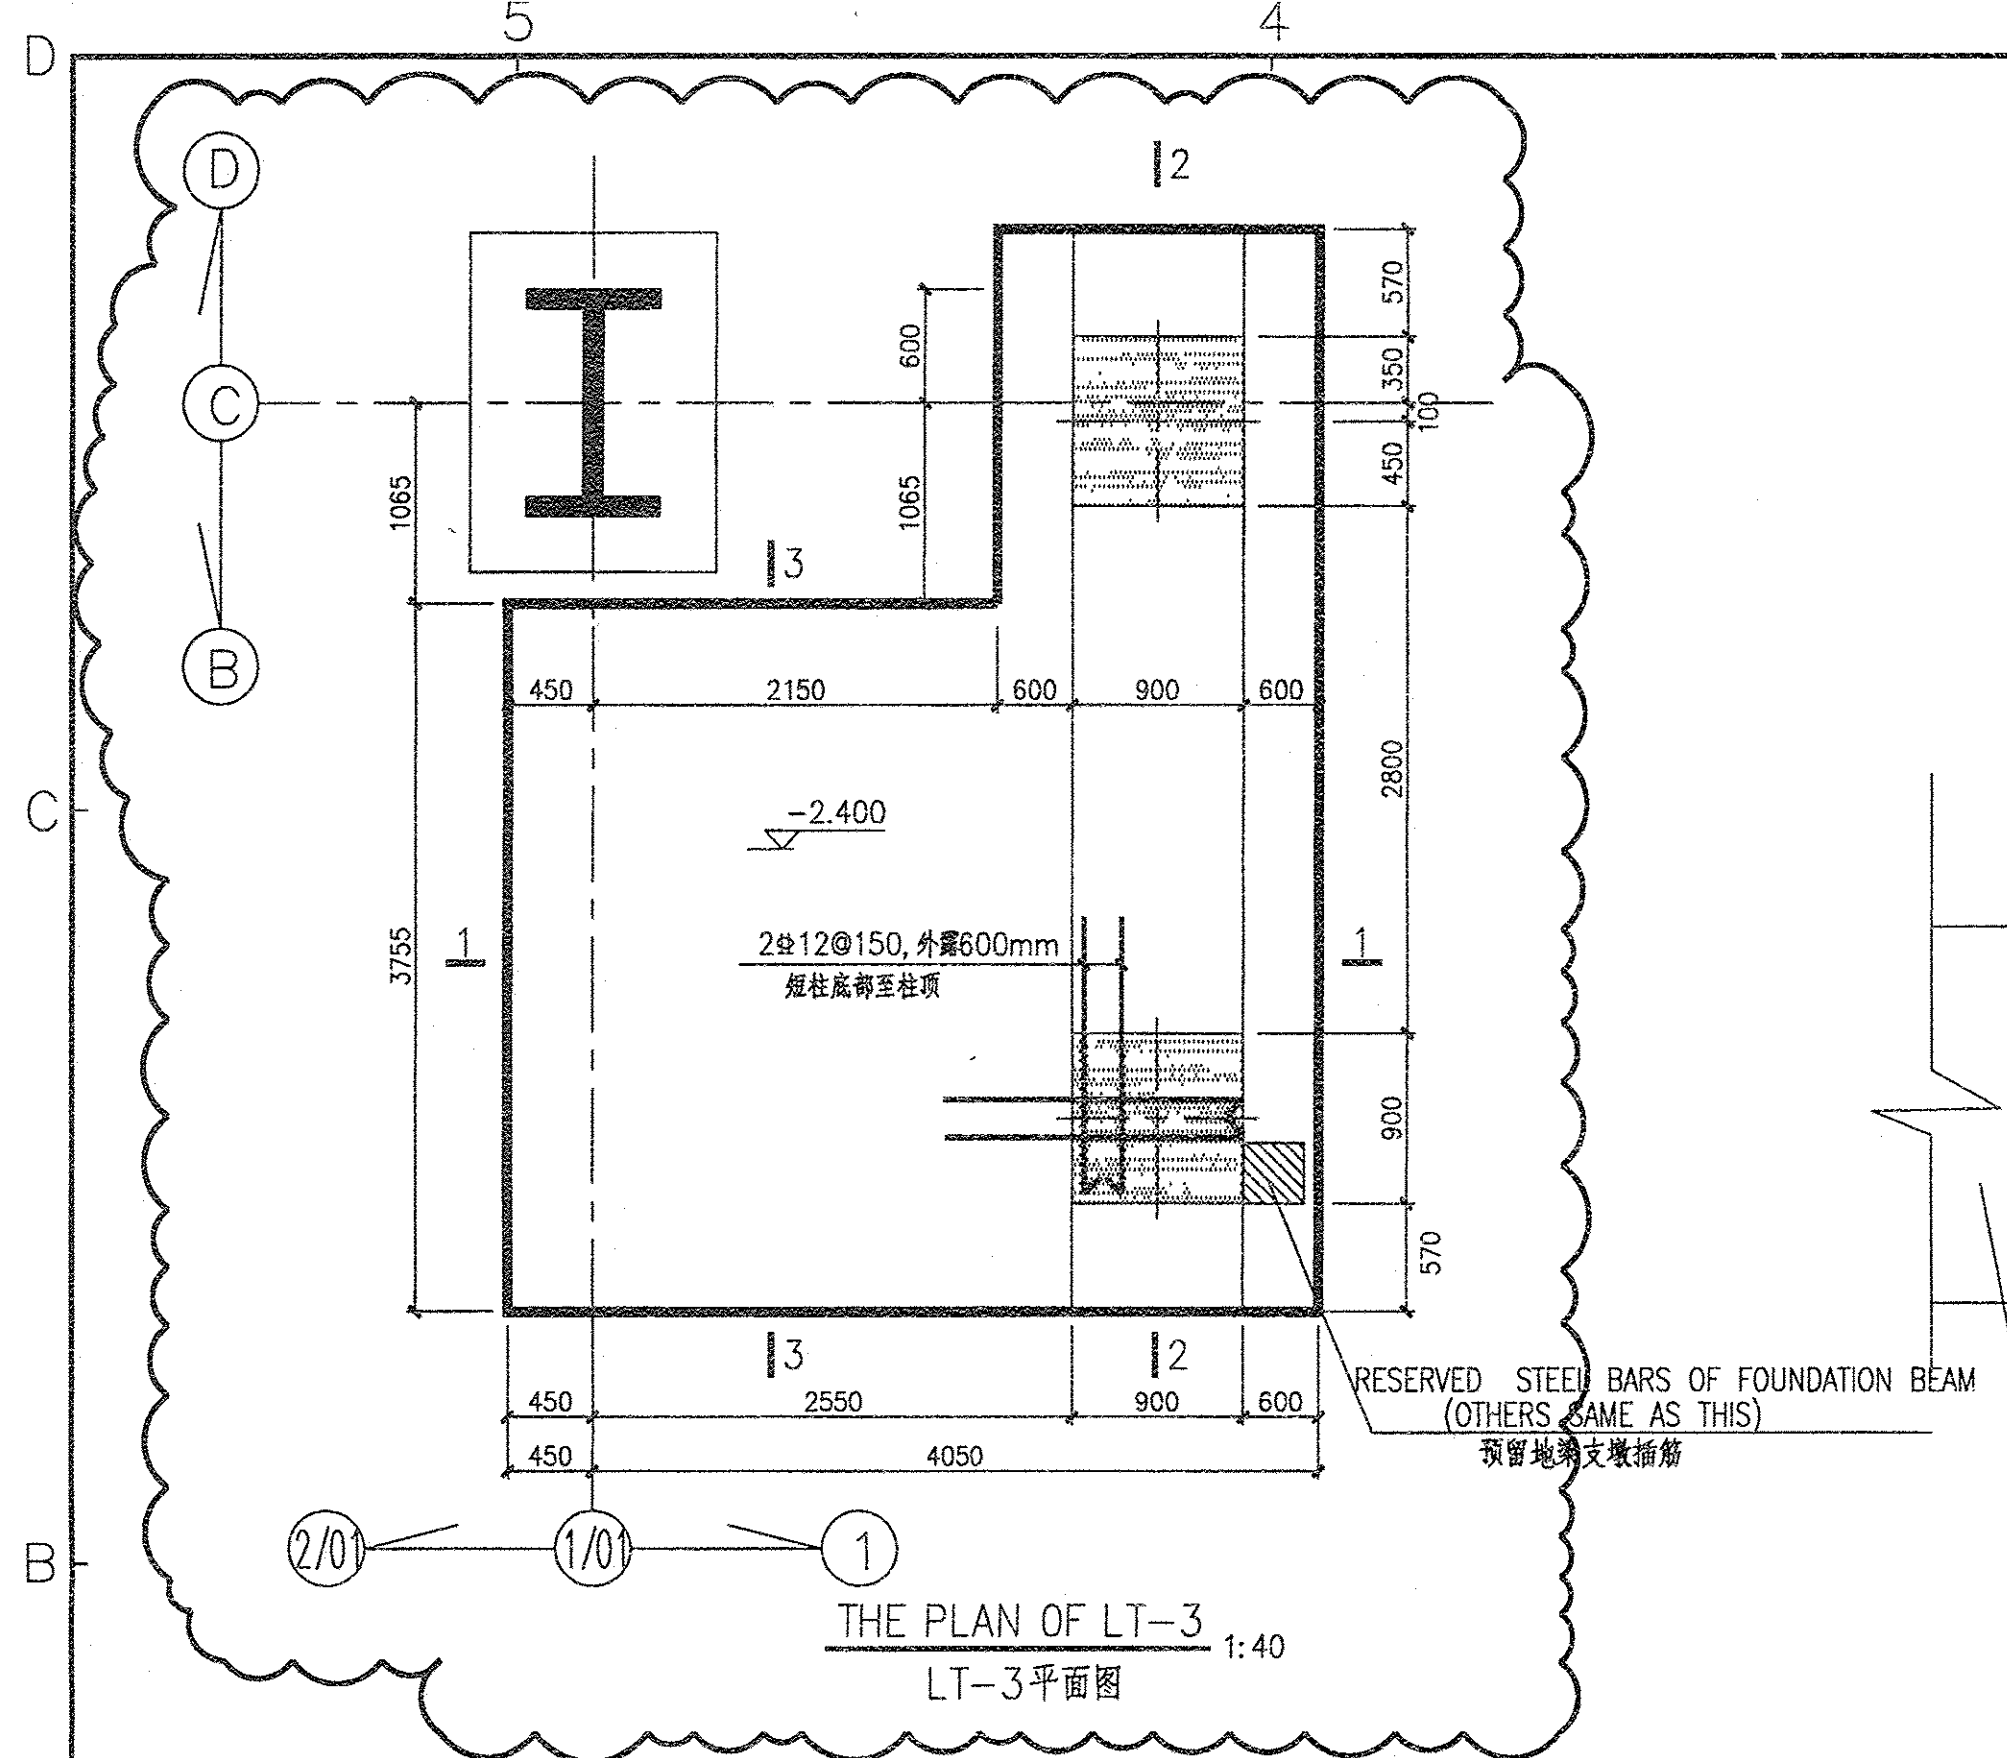


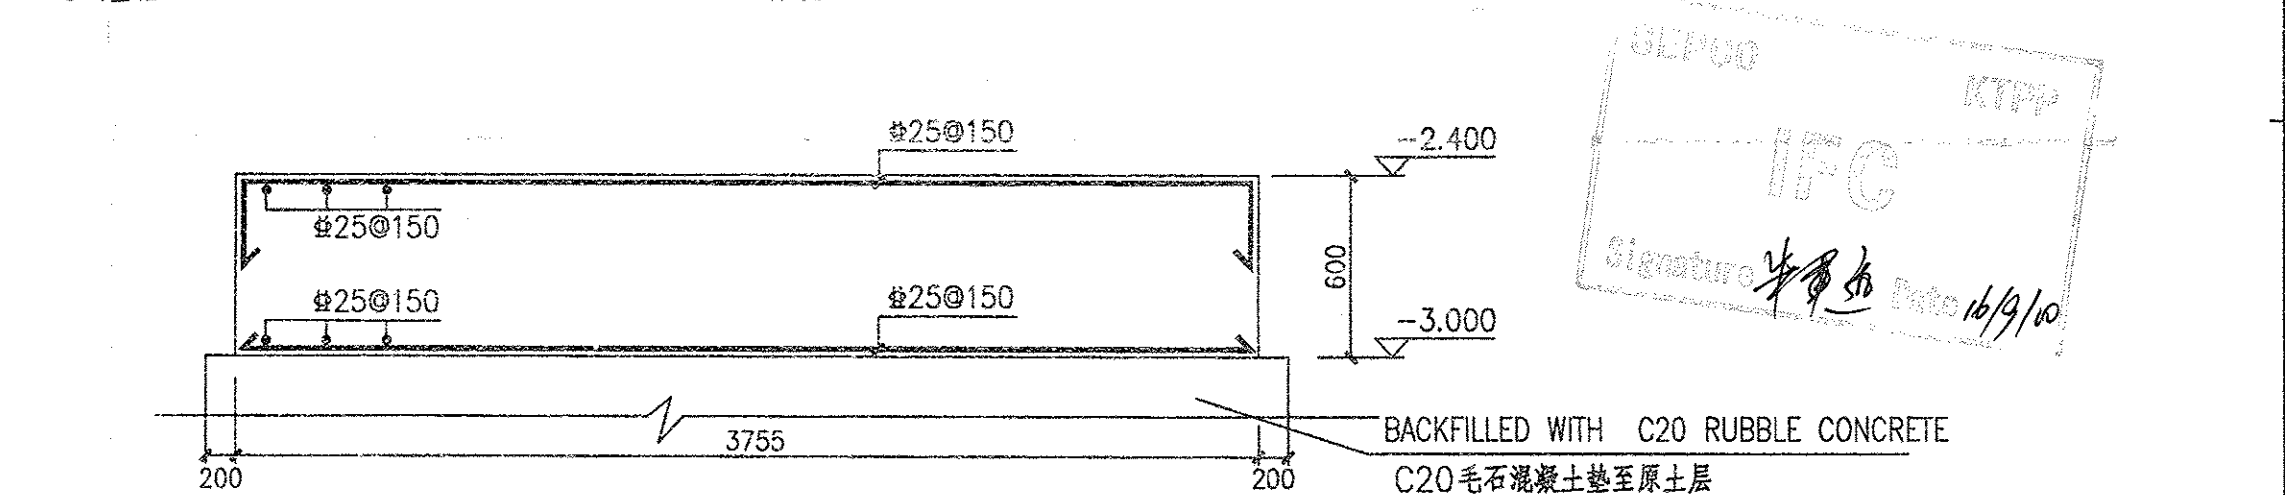

REV	DATE	REVISION	REVD	CHKD	RWVD	APPRD
B	2010.08.22	ADDING FOUNDATIONS FOR BOILER UNIT 4				
A	2010.04.19	THE DRAWINGS ARE REVISED ACCORDING TO THE COMMENTS.	张同平	张同平	张同平	

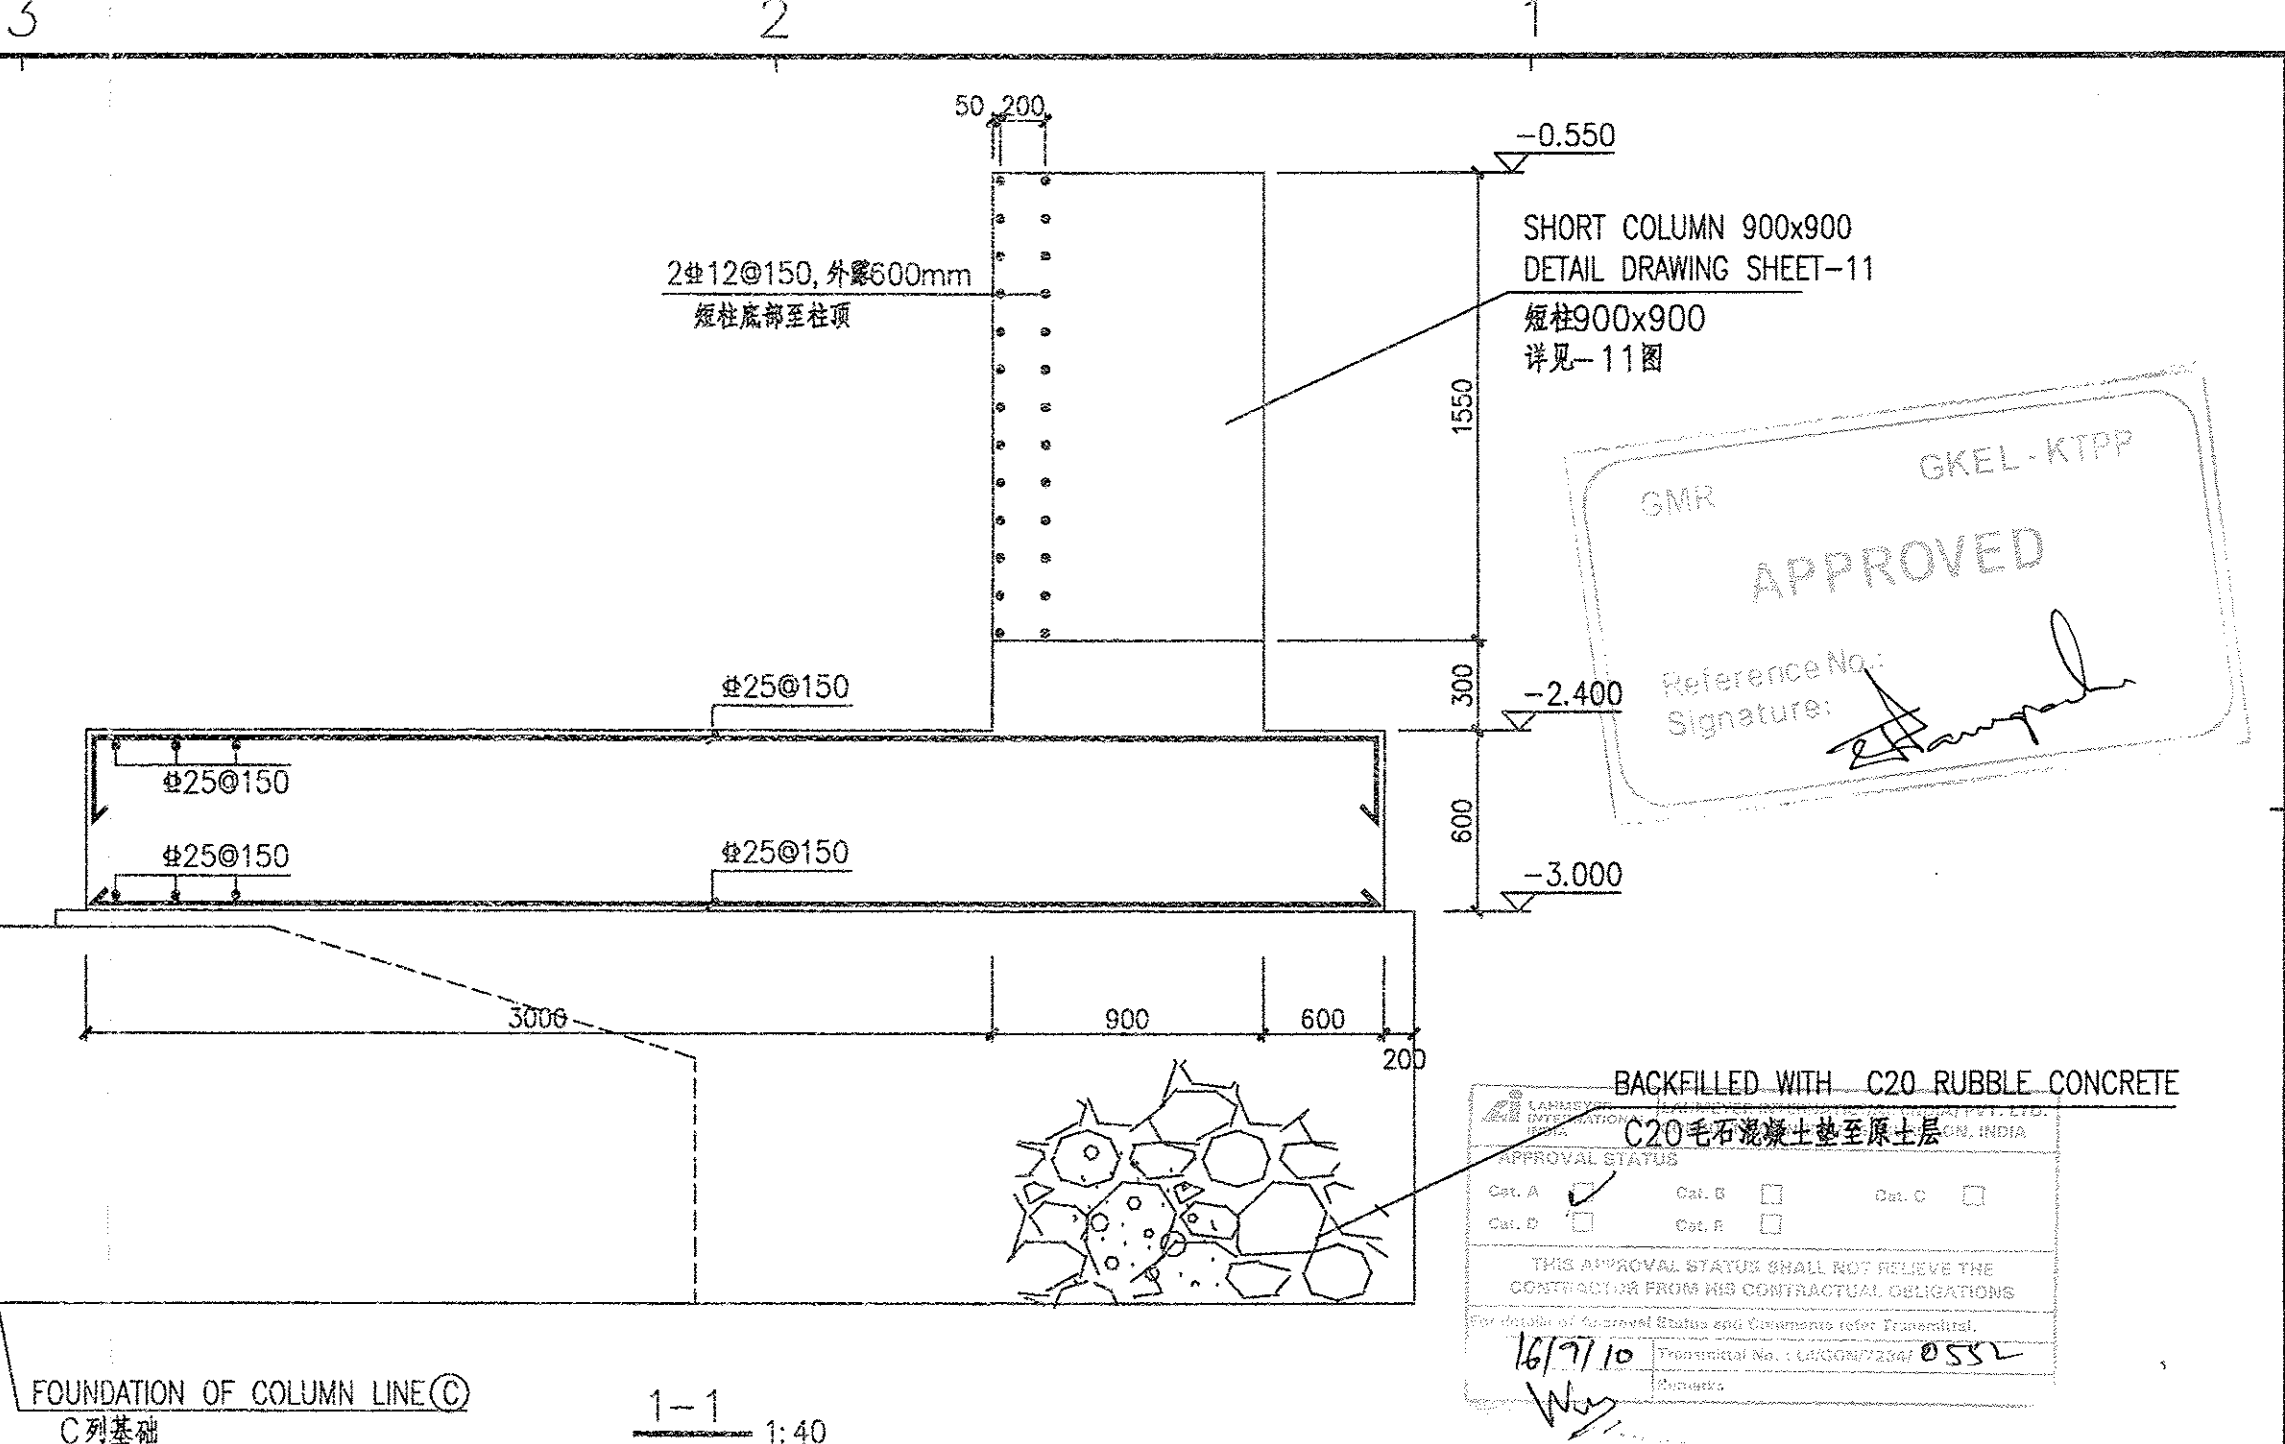

3-3

1:40

PROJECT :

印度GMR卡玛朗加能源有限公司

4x350MW

电站工程

4x350MW KAMALANGA THERMAL POWER PROJECT

OWNER :

GMR

GMR卡玛朗加能源有限公司

GMR KAMALANGA ENERGY LIMITED

OWNER'S ENGINEER :

LAHMEYER INTERNATIONAL INDIA

拉玛雅国际咨询有限公司

LAHMEYER INTERNATIONAL (INDIA)PVT.LTD.

CONSULTING ENGINEERS, GURGAON

EPC CONTRACTOR :

山东电力基本建设总公司

SEPCO ELECTRIC POWER CONSTRUCTION CORPORATION

ORIGINATOR DESIGN INSTITUTE/SUPPLIER:

STATE NUCLEAR ELECTRIC POWER PLANNING DESIGN & RESEARCH INSTITUTE

PROJECT CONTROL No.

KTPP-0-SNPRI-UHF-DT-0302(14)-B

STATE NUCLEAR ELECTRIC POWER PLANNING DESIGN & RESEARCH INSTITUTE

PROJECT

4x350MW KAMALANGA THERMAL POWER PROJECT

DESIGN PHASE

DETAIL DESIGN

APPRD.

张同平

CHKD.

张同平

DETAIL DRAWING OF LT-3

RVWD.

张同平

DSGD.

张同平

LT-3详图

SCALE

1:40

DATE

2010.04

DWG.NO.

37-F4341S-T0302-14

REV.B

SEPCO

2010.09

B

2010.04

A

COMPANY

SIGNATURE

DATE

REV

SPECIAL

SIGNATURE

DATE

REV

OR BOILER UNIT 4

张同平

张同平

张同平

张同平

SED ACCORDING TO THE COMMENTS.

张同平

张同平

张同平

张同平

REVISION

REVD

CHKD

RVWD

APPRD