


FILE LOCATION: D:\STUDY\7A08\24A03\24A04\24A11\10.07.2025\24A11-BOP-DWG-M-0001-REV.0_SHT.1.dwg
PLOT DATE: 5 August 2025, 5:00 PM

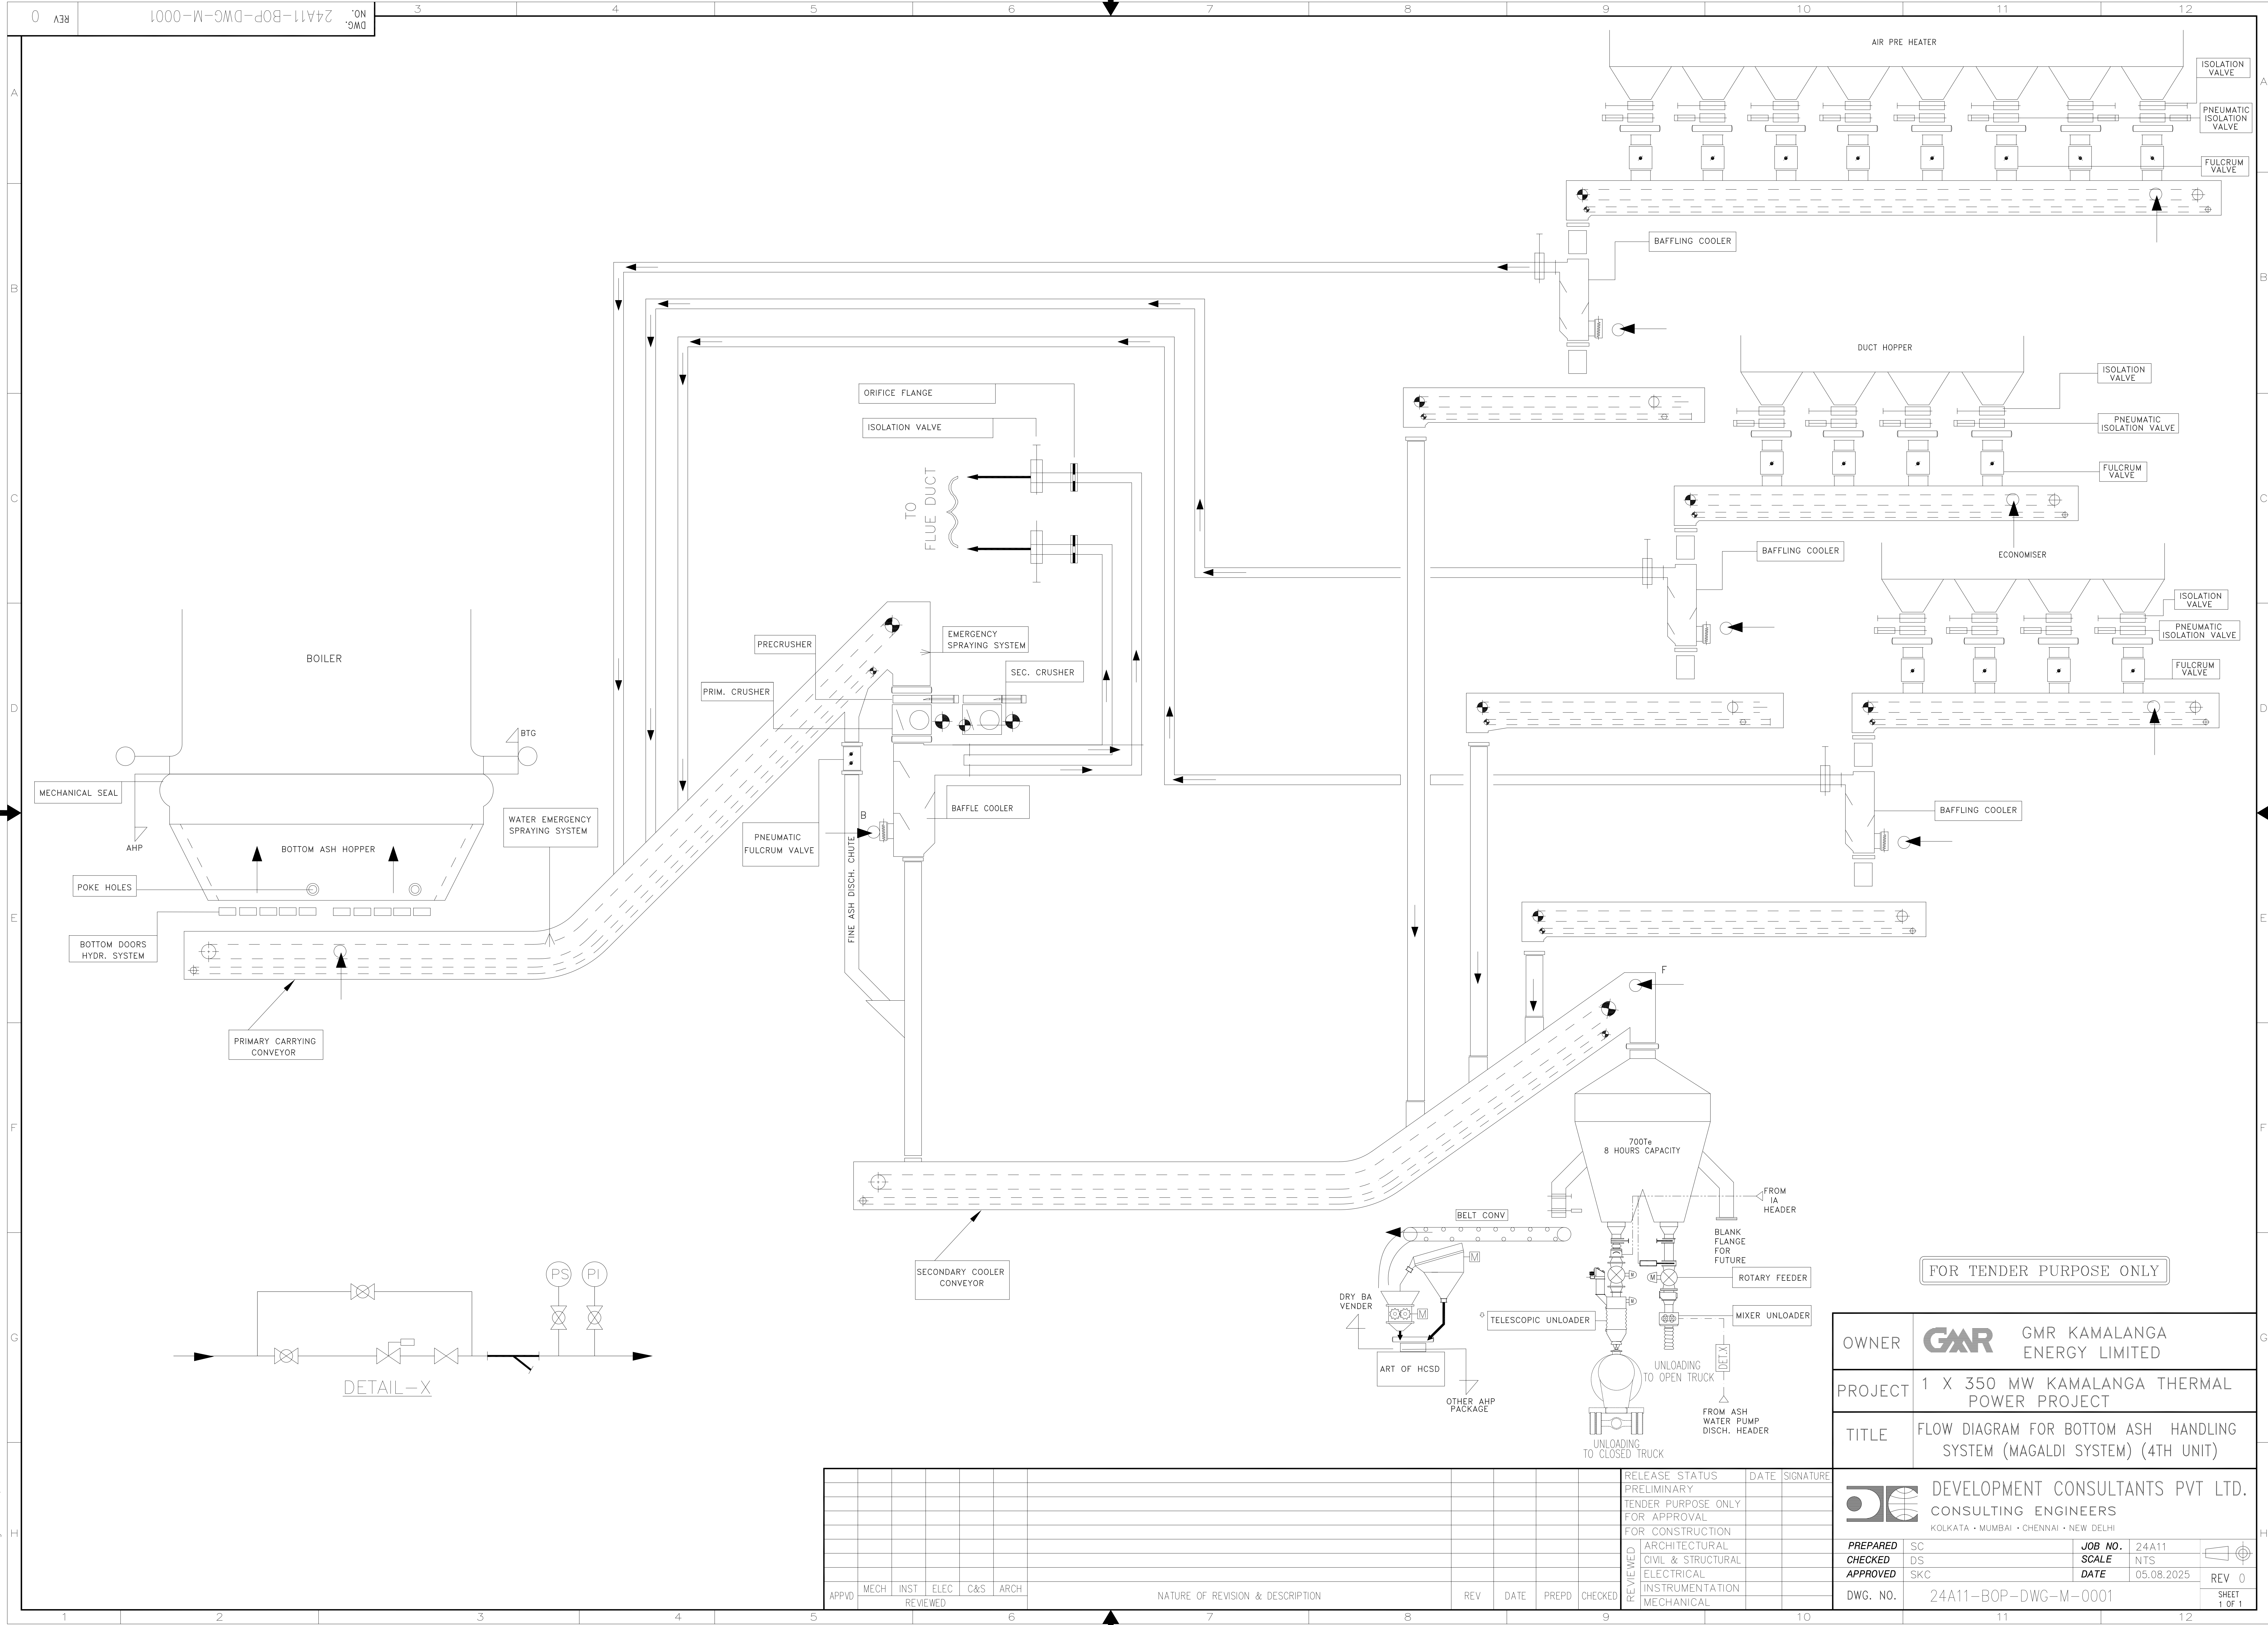

FOR TENDER PURPOSE ONLY

OWNER	GMR KAMALANGA ENERGY LIMITED		
PROJECT	1 X 350 MW KAMALANGA THERMAL POWER PROJECT		
TITLE	FLOW DIAGRAM FOR BOTTOM ASH HANDLING SYSTEM (MAGALDI SYSTEM) (4TH UNIT)		

		DEVELOPMENT CONSULTANTS PVT LTD. CONSULTING ENGINEERS KOLKATA • MUMBAI • CHENNAI • NEW DELHI		
PREPARED	SC	JOB NO.	24A11	 
CHECKED	DS	SCALE	NTS	
APPROVED	SKC	DATE	05.08.2025	
DWG. NO.	24A11-BOP-DWG-M-0001			REV 0
				SHEET 1 OF 1

APPROVED	MECH	INST	ELEC	C&S	ARCH	NATURE OF REVISION & DESCRIPTION	REV	DATE	PREP	CHECKED	RELEASE STATUS	DATE	SIGNATURE
											PRELIMINARY		
											TENDER PURPOSE ONLY		
											FOR APPROVAL		
											FOR CONSTRUCTION		
											ARCHITECTURAL		
											CIVIL & STRUCTURAL		
											ELECTRICAL		
											INSTRUMENTATION		
											MECHANICAL		