


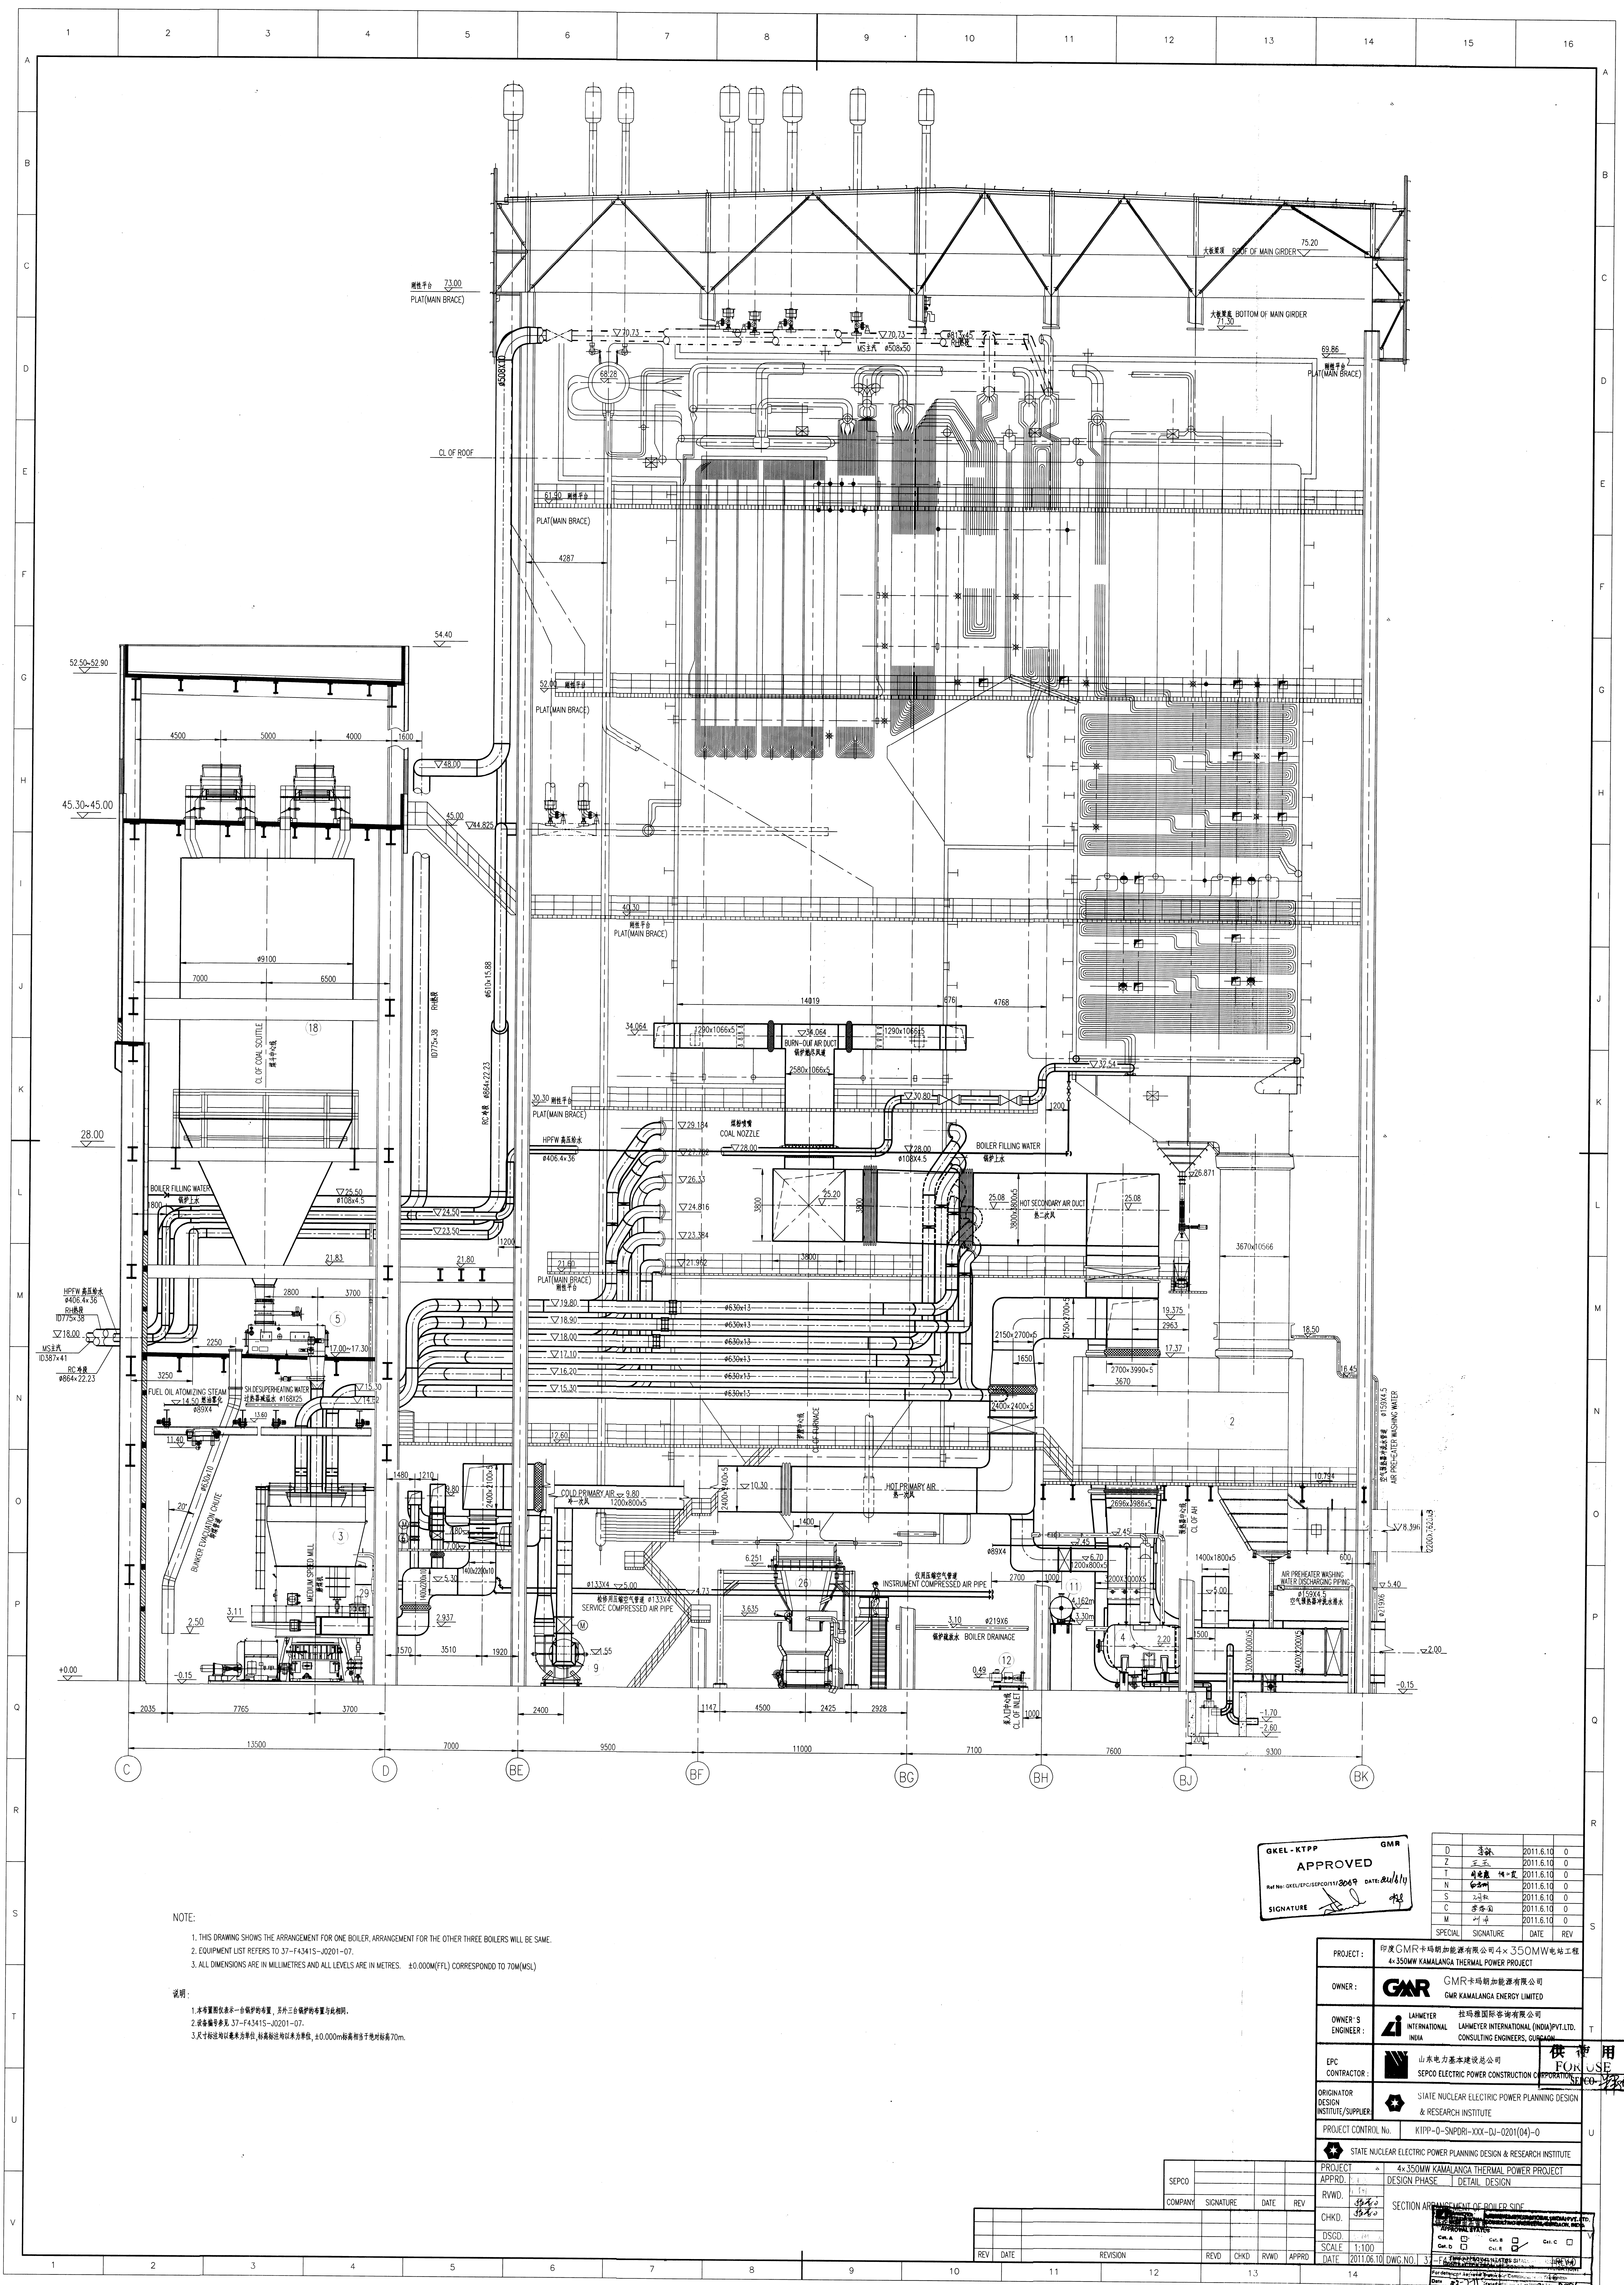


NOTE:

1. THIS DRAWING SHOWS THE ARRANGEMENT FOR ONE BOILER, ARRANGEMENT FOR THE OTHER THREE BOILERS WILL BE SAME.
2. EQUIPMENT LIST REFERS TO 37-F43415-J0201-07.
3. ALL DIMENSIONS ARE IN MILLIMETRES AND ALL LEVELS ARE IN METRES. ±0.000(MFL) CORRESPOND TO 70M(MSL).

说明:

1. 本布置图仅表示一台锅炉的布置, 另外三台锅炉的布置与此相同。
2. 设备编号参见 37-F43415-J0201-07。
3. 尺寸标注均以毫米为单位, 标高标注均以米为单位, ±0.000m标高相当于绝对标高70m。

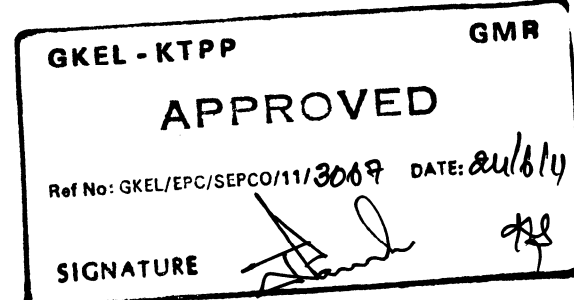

NO.	NAME	DATE	REV
SPECIAL	SIGNATURE	DATE	REV

	SPECIAL	SIGNATURE	DATE	REV
PROJECT:	印度GMR卡玛朗加能源有限公司4x350MW电站工程 4x350MW KAMALANGA THERMAL POWER PROJECT			
OWNER:	GMR 卡玛朗加能源有限公司 GMR KAMALANGA ENERGY LIMITED			
OWNER'S ENGINEER:	LAHMEYER INTERNATIONAL LAHMEYER INTERNATIONAL (INDIA) PVT. LTD. CONSULTING ENGINEERS, GURGAON, INDIA			
EPC CONTRACTOR:	山东电力基本建设总公司 SEPCO ELECTRIC POWER CONSTRUCTION CORPORATION			
ORIGINATOR DESIGN INSTITUTE/SUPPLIER:	STATE NUCLEAR ELECTRIC POWER PLANNING DESIGN & RESEARCH INSTITUTE			
PROJECT CONTROL NO.	KTPP-0-SNPDR-XXX-DJ-0201(04)-0			
PROJECT APPROVAL:	STATE NUCLEAR ELECTRIC POWER PLANNING DESIGN & RESEARCH INSTITUTE 4x350MW KAMALANGA THERMAL POWER PROJECT DESIGN PHASE: DETAIL DESIGN			
REV	DATE	REVISION	REV	CHKD
1	2011.06.10			



