
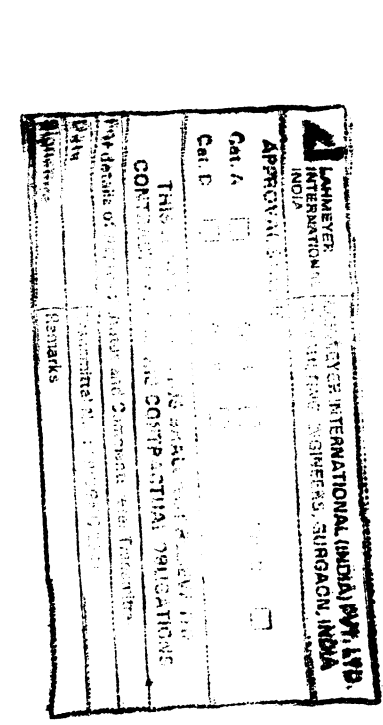


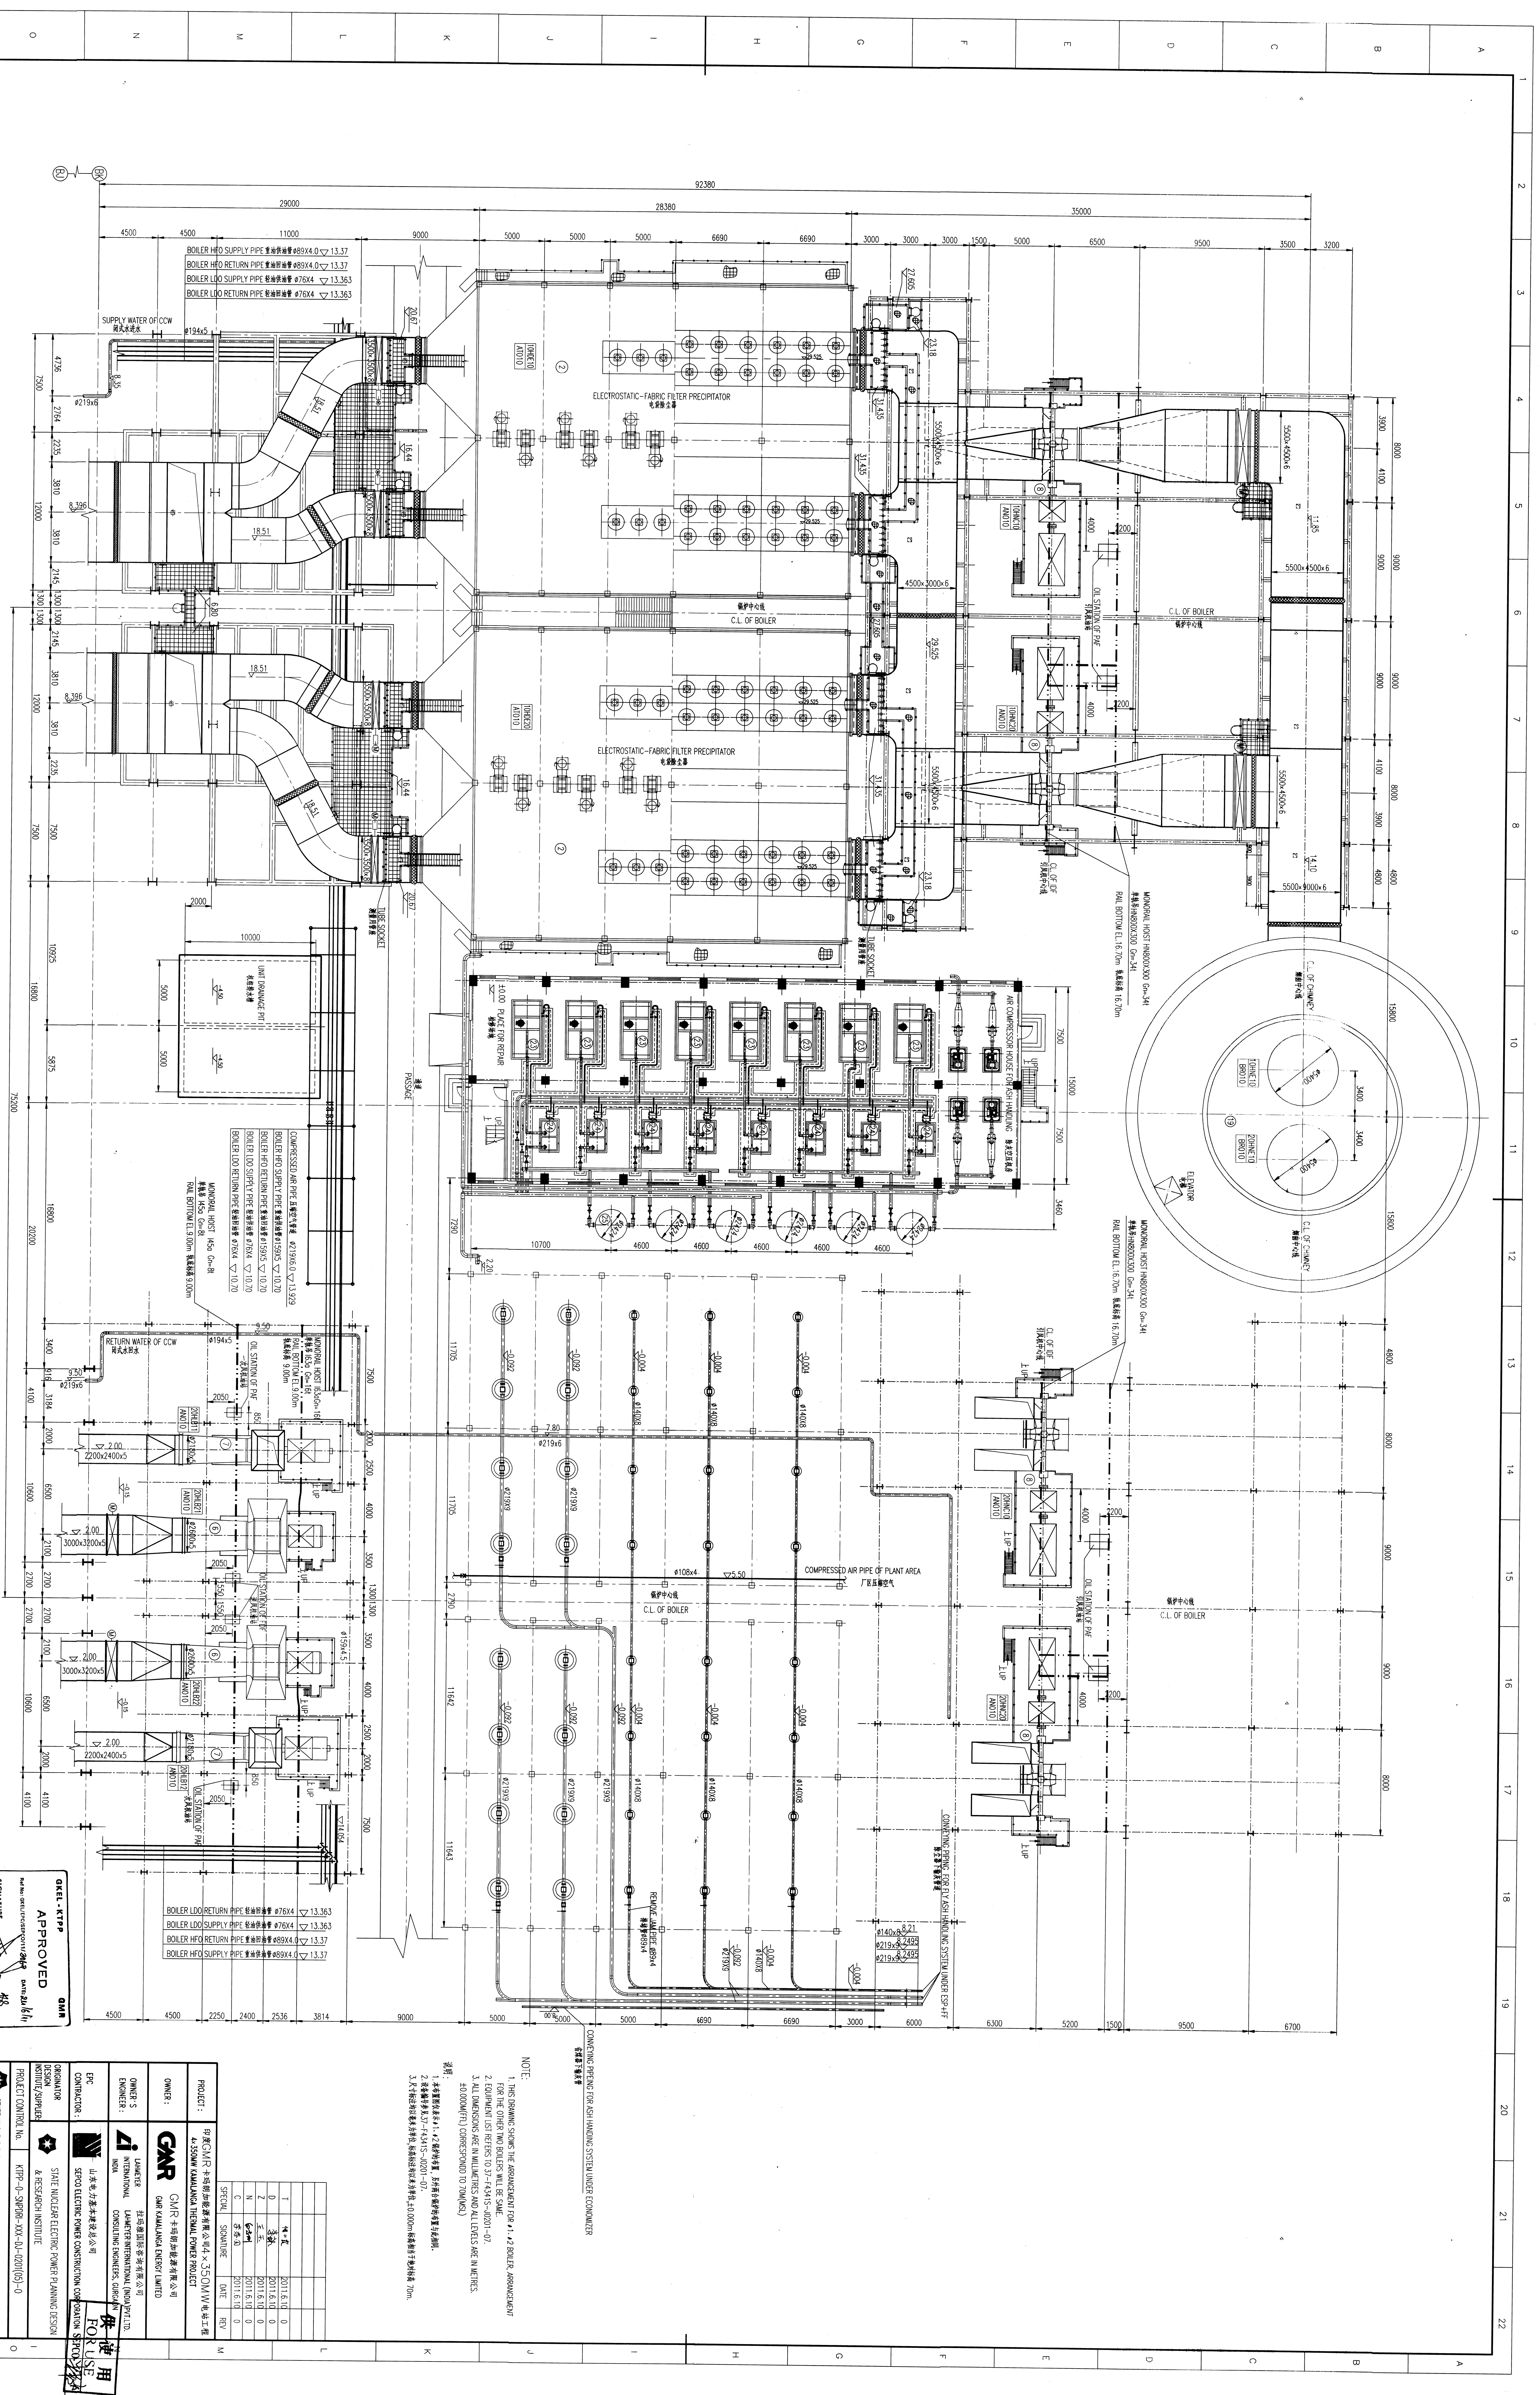

OKEL-KIPP
APPROVED
DATE: 2011.6.18

NOTE:

OWNER: GMR

DATE: 2011.6.18

REVISIONS:
1. 2011.6.18 0
2. 2011.6.18 0
