



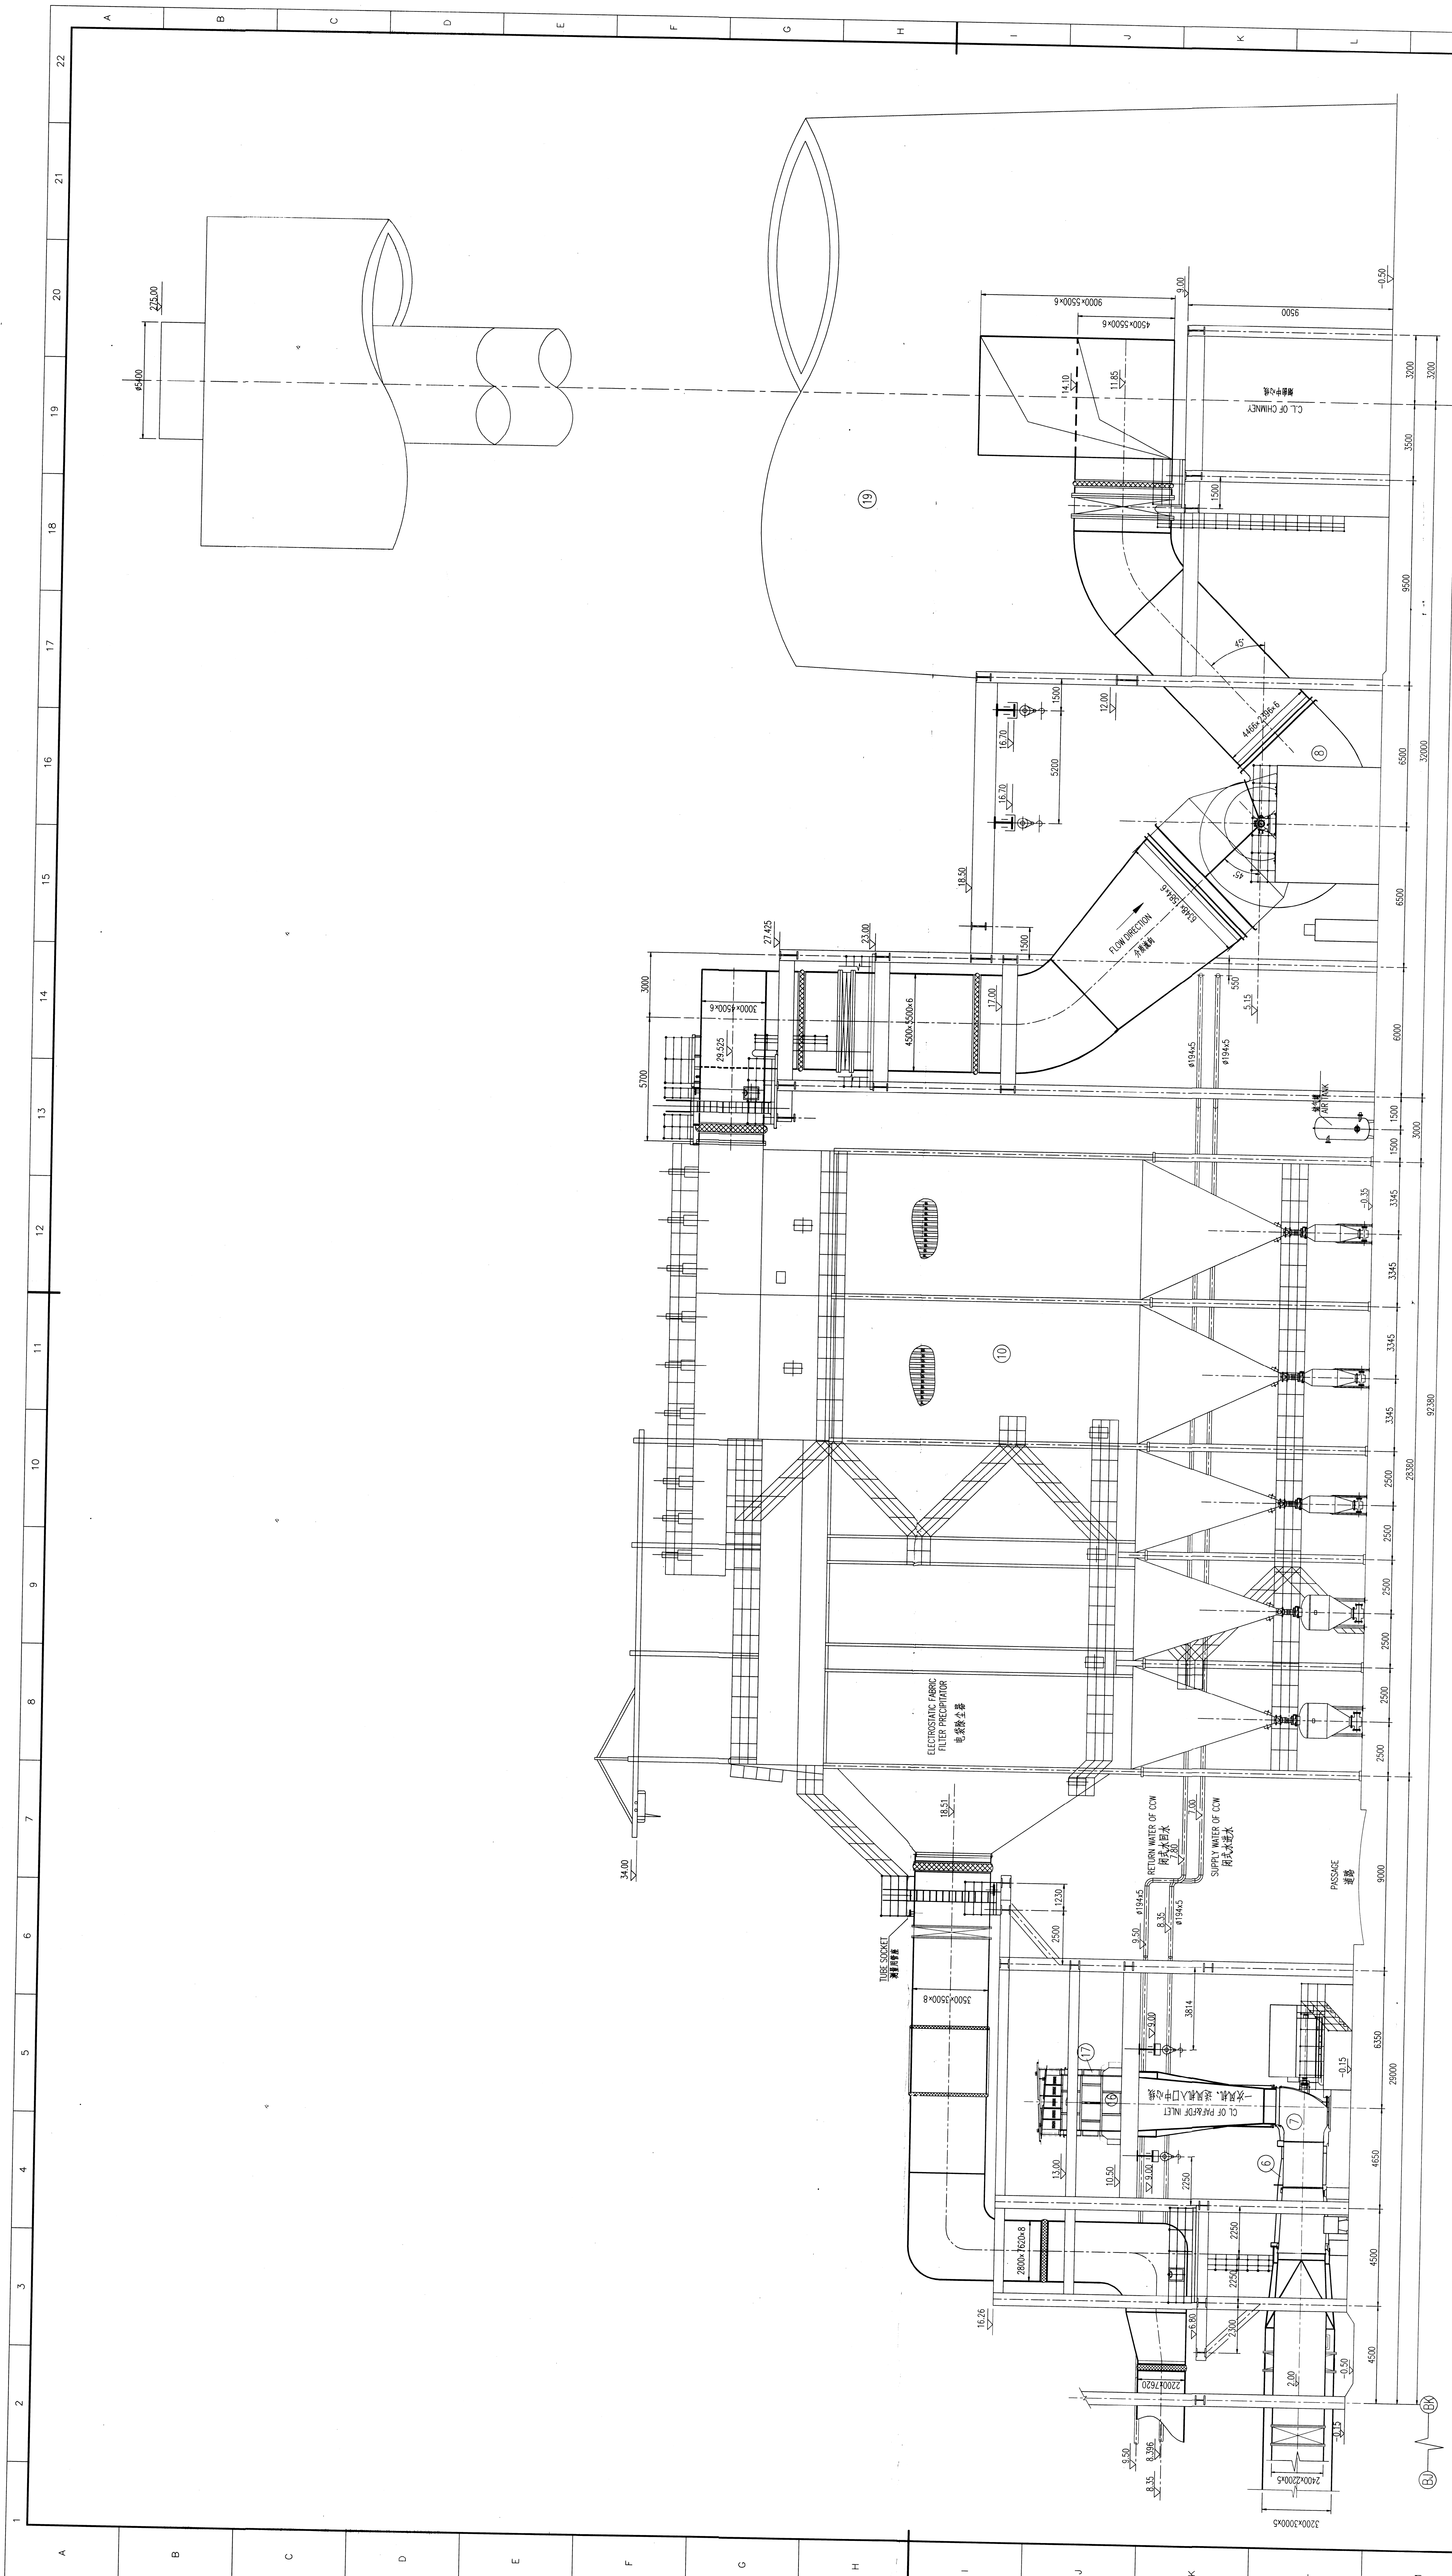

OKEL-KTPP
APPROVED
Name: ZHANG GUOCHENG
Signature: [Signature]


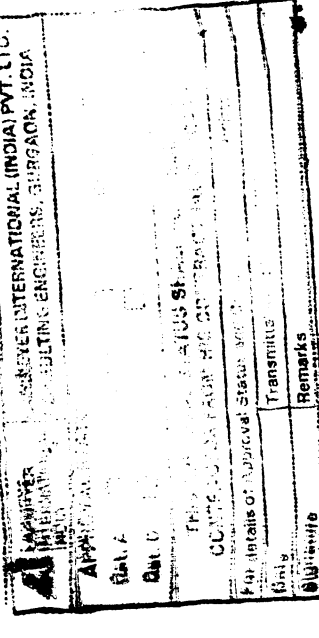


REVISION		NO.	DATE	BY	CHKD	APPRO
REV 1		1	2011.8.10	0		

NOTE:
1. EQUIPMENT LIST REFERS TO 37-F4341S-0001-07
2. ALL DIMENSIONS ARE IN MILLIMETRES AND ALL LEVELS ARE IN METRES. 40.000M(PT) CORRESPOND TO 70M(WS).
说明:
1.设备清单参照 37-F4341S-0001-07
2.尺寸标注均为毫米制,标高均为绝对标高,40.000m-绝对标高对应70m-相对标高