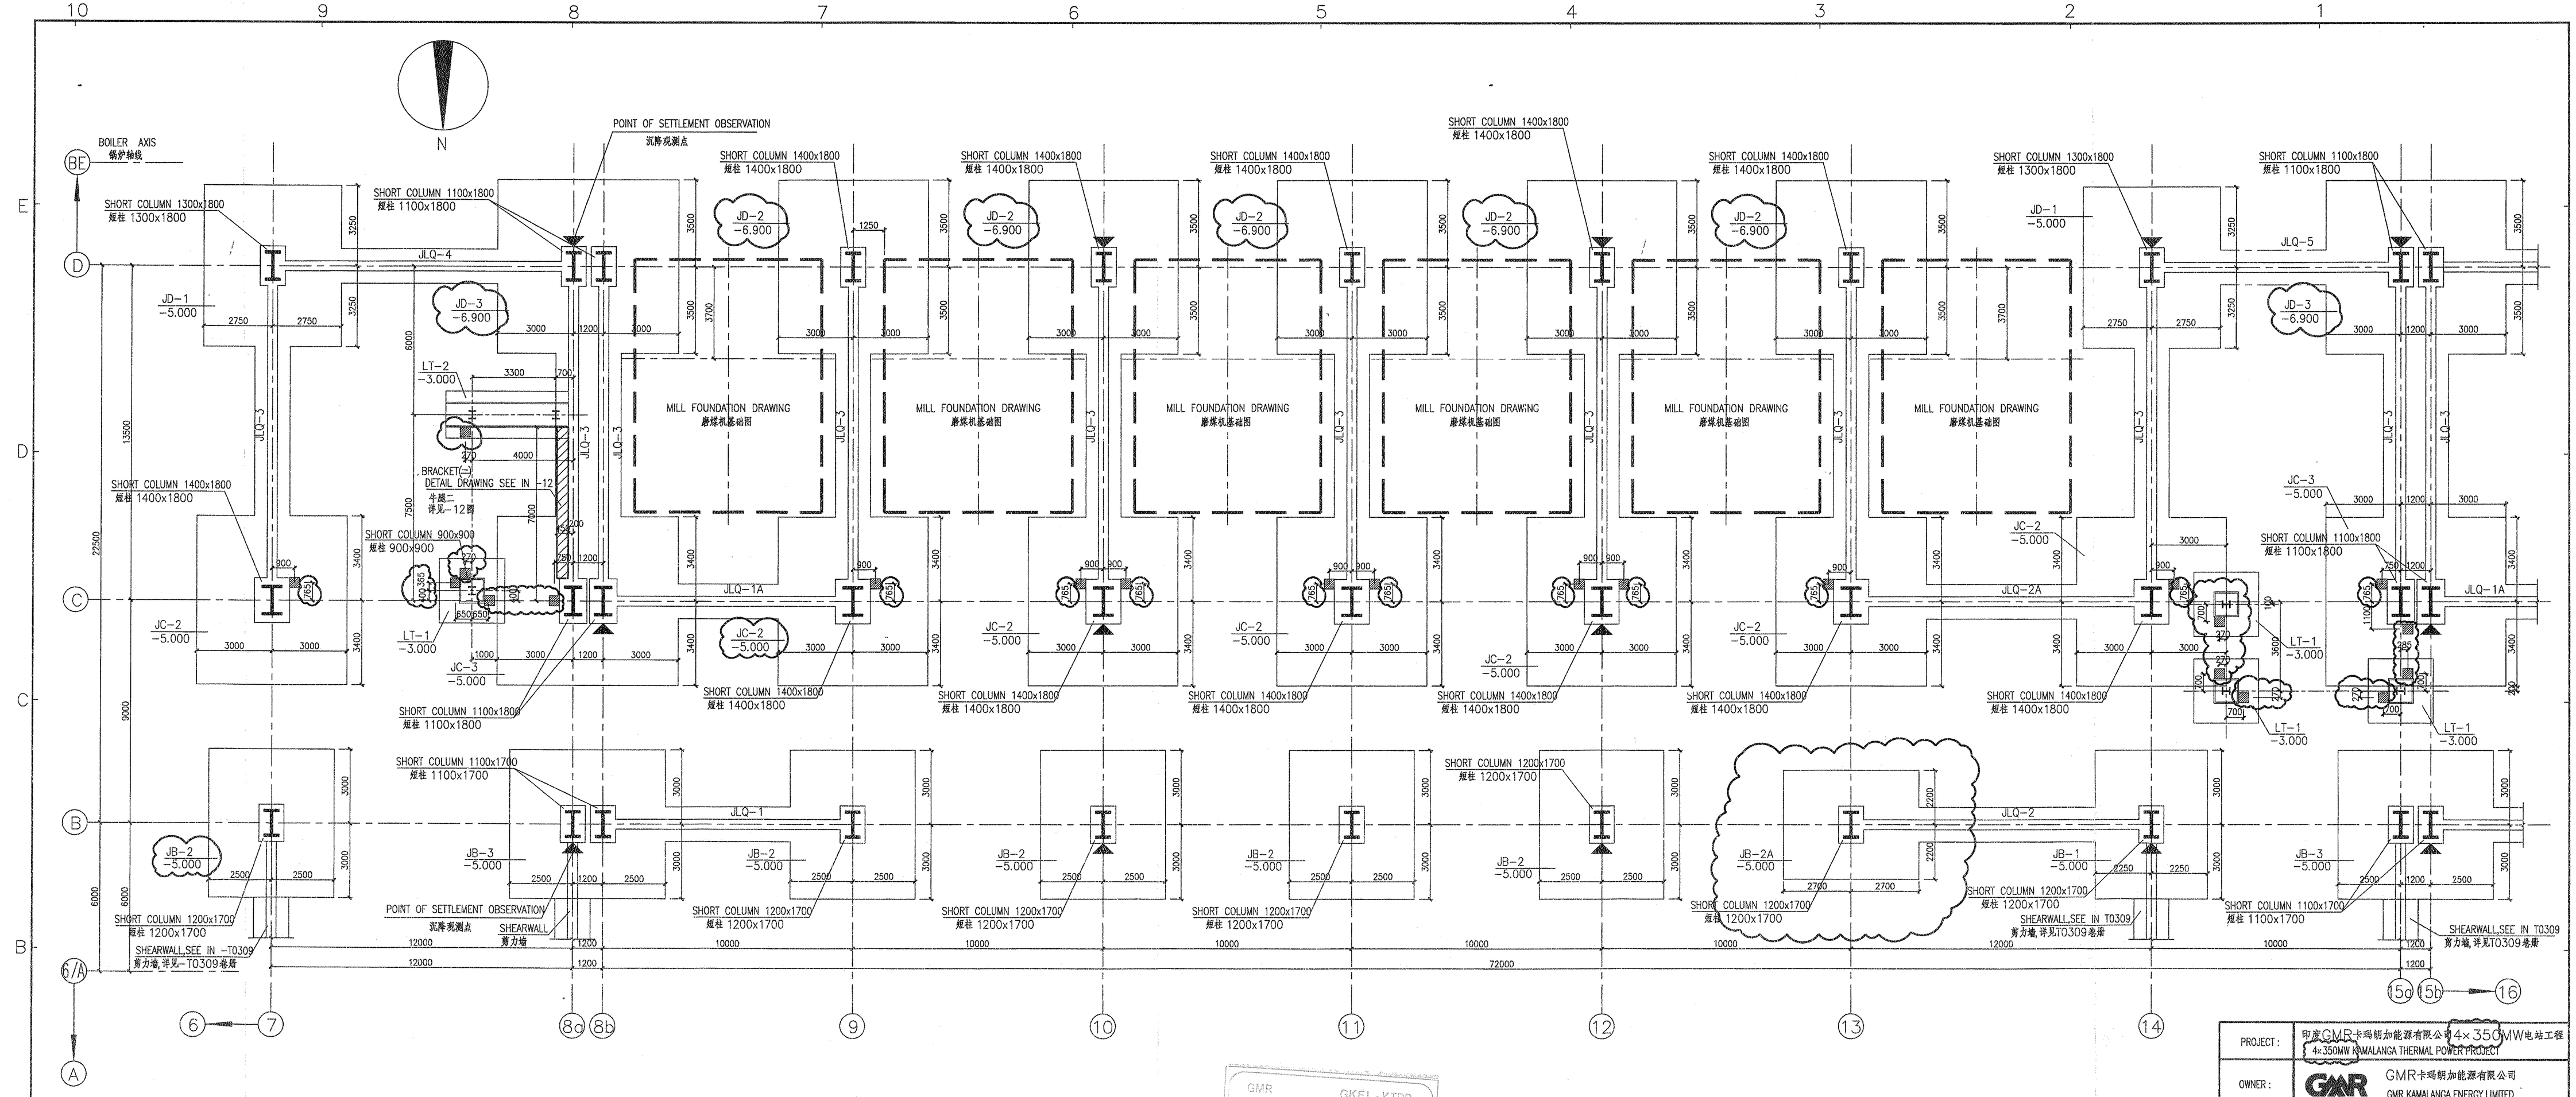



GMR GKEL-KTPP APPROVED Reference No.: Signature:

LAHMEYER INTERNATIONAL GMBH PVT. LTD. CONSULTING ENGINEERS, GURGAON, INDIA
APPROVAL STATUS
Cat. A Cat. B Cat. C Cat. D Cat. E
THIS APPROVAL STATUS SHALL NOT RELIEVE THE CONTRACTOR FROM HIS CONTRACTUAL OBLIGATIONS
For details of Approval Status and Comments refer Transmittal.
Transmittal No. / LI/GIDR/Y234/ 0552
Remarks

KTPP IFC 11/9/10

| REV | DATE | REVISION | REVD | CHKD | RVWD | APPRD |
|---|---|---|---|---|---|---|
| B | 2010.09.5 | ADDING FOUNDATIONS FOR BOILER UNIT 4 | 陈卫平 | 薛伟斌 | 傅小贵 | 任玉华 |
| A | 2010.04.19 | THE DRAWINGS ARE REVISED ACCORDING TO THE COMMENTS. | 陈卫平 | 薛伟斌 | 傅小贵 | 任玉华 |

| | | | |
|---|---|---|---|
| SEPCO | 陈卫平 | 2010.09 | B |
| | 陈卫平 | 2010.04 | A |
| COMPANY | SIGNATURE | DATE | REV |

| | | | |
|---|---|---|---|
| J | 李强 强 | 2010.9. | B |
| MECHANICAL | 任玉华 | 2010.9月 | B |
| SPECIAL | SIGNATURE | DATE | REV |

| | |
|---|---|
| PROJECT : | 印度GMR卡玛朗加能源有限公司4×350MW电站工程 4×350MW KAMALANGA THERMAL POWER PROJECT |
| OWNER : | GMR卡玛朗加能源有限公司 GMR KAMALANGA ENERGY LIMITED |
| OWNER'S ENGINEER : | LAHMEYER INTERNATIONAL INDIA 拉玛意国际咨询有限公司 LAHMEYER INTERNATIONAL (INDIA)PVT.LTD. CONSULTING ENGINEERS, GURGAON |
| EPC CONTRACTOR : | 山东电力基本建设总公司 SEPCO ELECTRIC POWER CONSTRUCTION CORPORATION |
| ORIGINATOR DESIGN INSTITUTE/SUPPLIER: | STATE NUCLEAR ELECTRIC POWER PLANNING DESIGN & RESEARCH INSTITUTE |
| PROJECT CONTROL No. | KTPP-0-SNPDRI-UHF-DT-0302(03)-B |
| STATE NUCLEAR ELECTRIC POWER PLANNING DESIGN & RESEARCH INSTITUTE | |
| PROJECT | 4×350MW KAMALANGA THERMAL POWER PROJECT |
| APPRD. 任玉华 | DESIGN PHASE DETAIL DESIGN |
| RVWD. 傅小贵 | FOUNDATION OF COLUMN LINE ⒷⒸⒹSHT 2 |
| CHKD. 薛伟斌 | ⒷⒸⒹ列基础平面图(二) |
| DSGD. 陈卫平 | |
| SCALE 1:100 | |
| DATE 2010.04 | DWG.NO. 37-F4341S-T0302-03 REV.B |